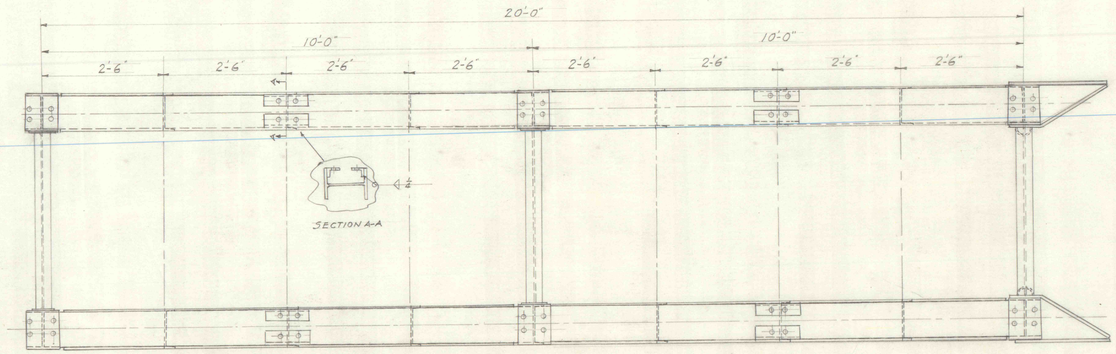

TOP VIEW- BOTTOM UNIT

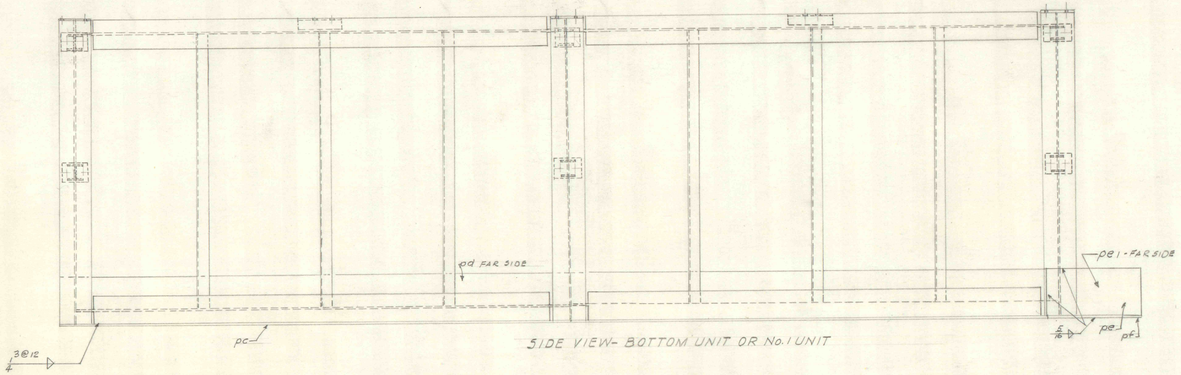

SIDE VIEW- BOTTOM UNIT OR No.1 UNIT

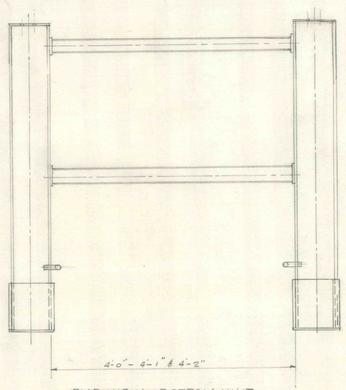

END VIEW- BOTTOM UNIT

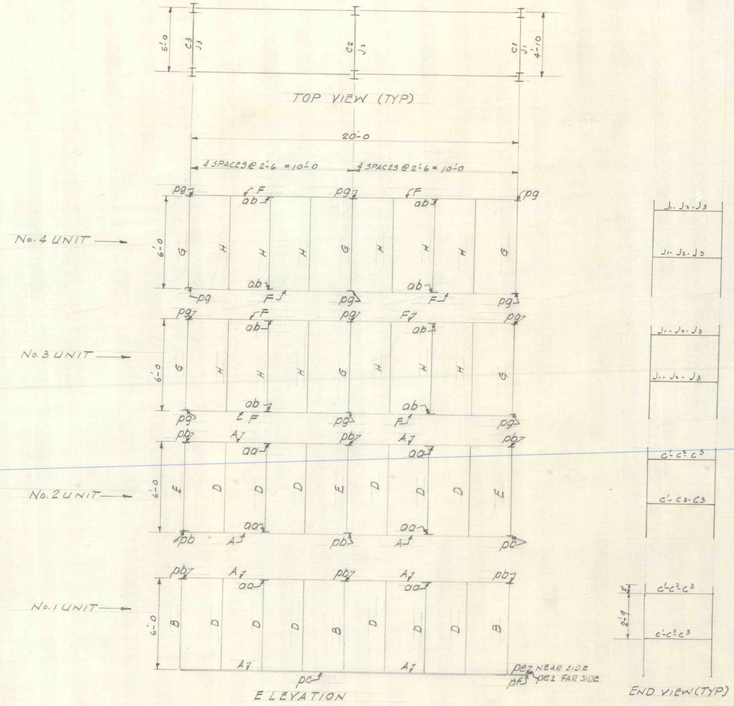

PLAN SHOWING STEEL SHORING
DREW DEVELOPMENT CO. POTTSVILLE, PA.
N.T.S
12-27-67