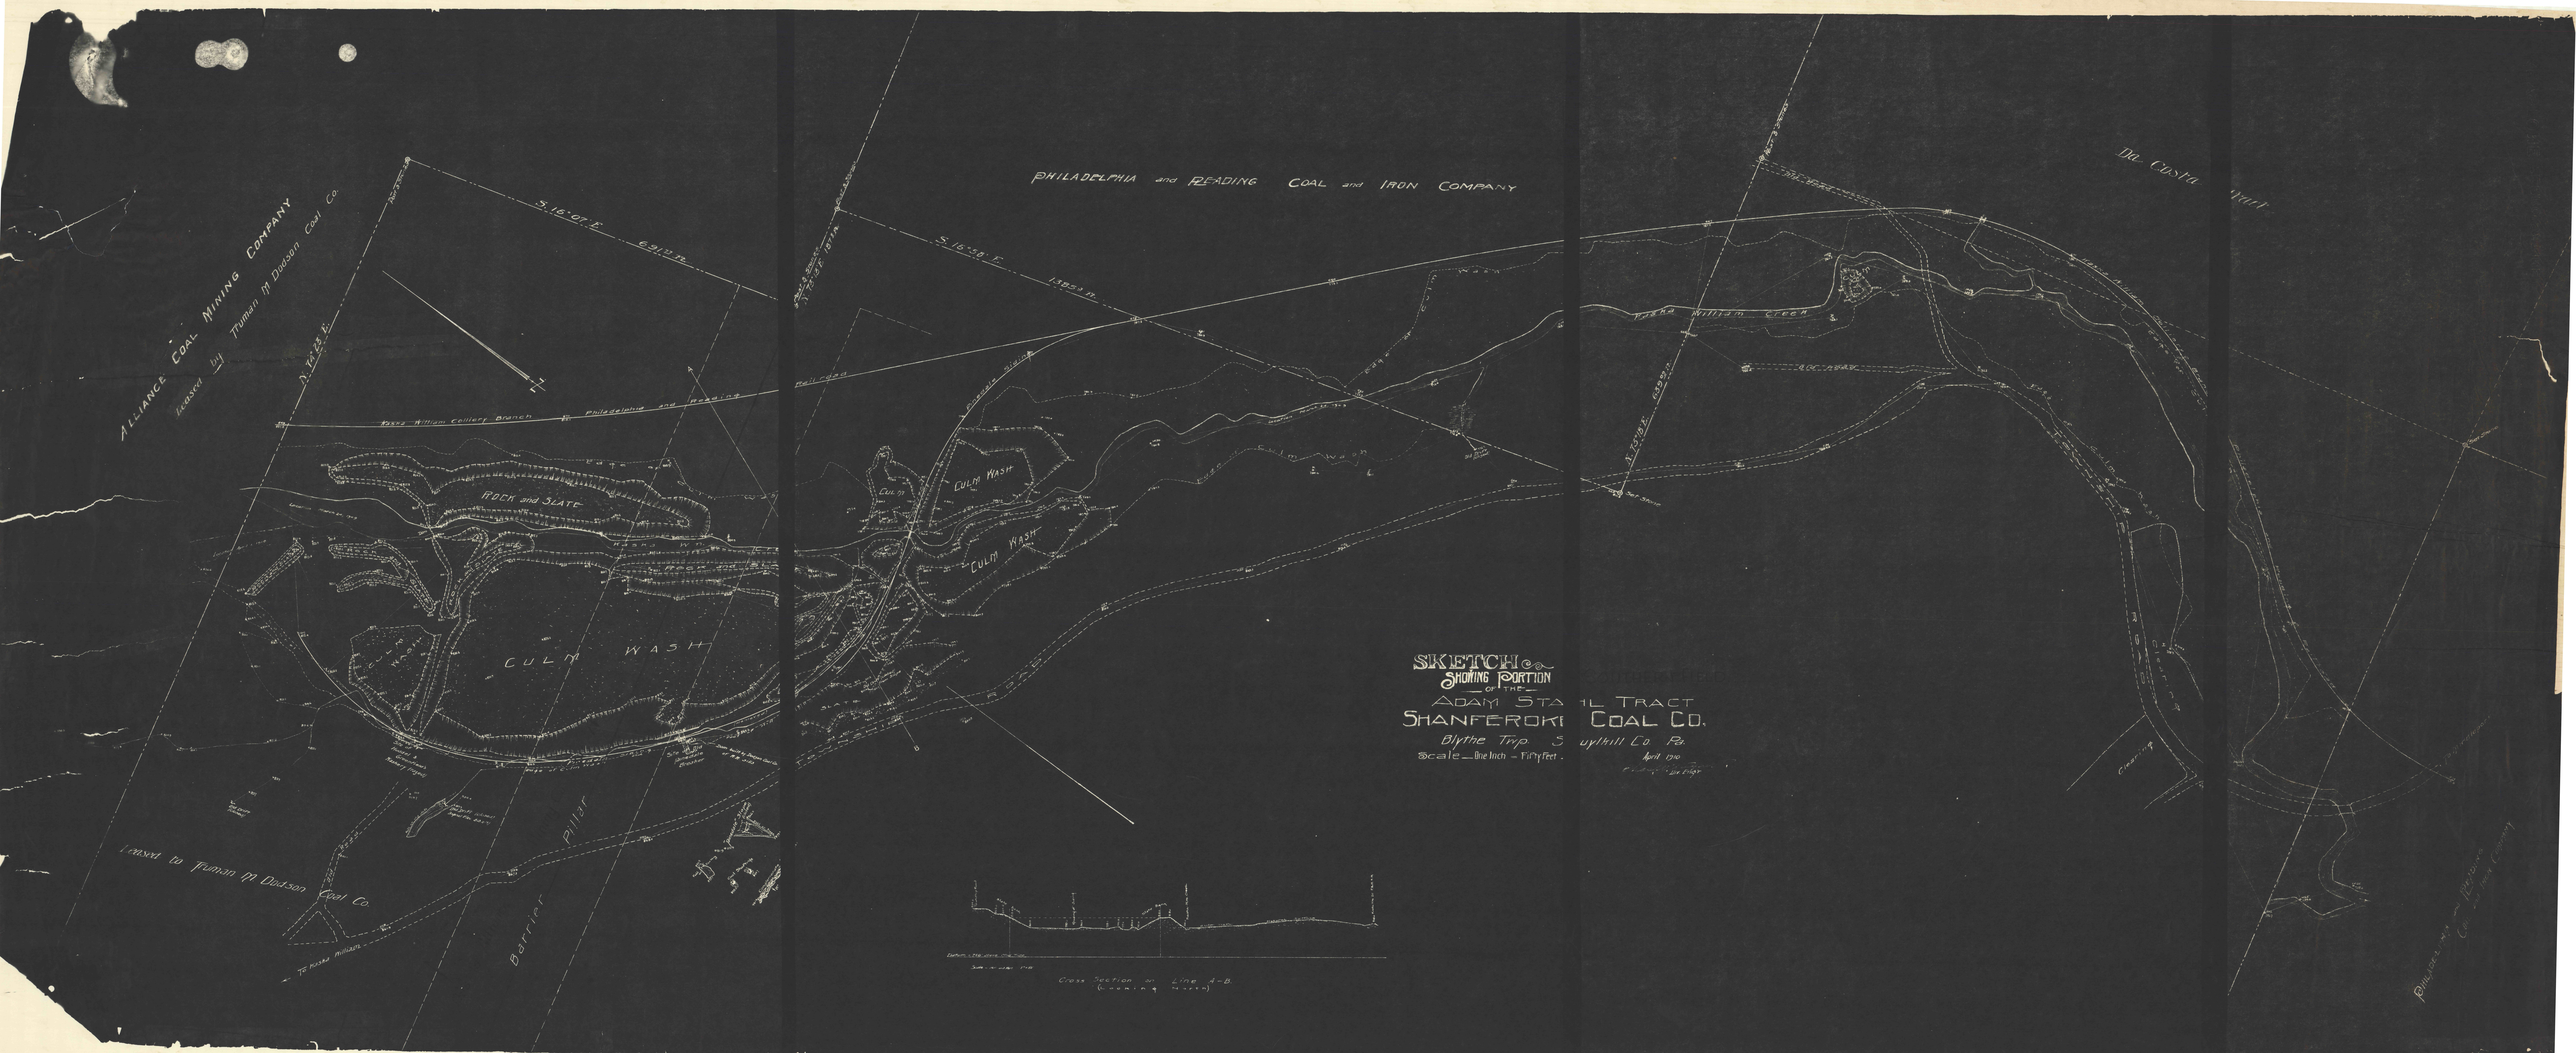
ALLIANCE COAL MINING COMPANY
Leased by Truman M Dodson Coal Co.
S 16°-07' E 6917 ft.
Tosha William Colliery Branch Philadelphia and Reading
ROCK and SLATE
CULM WASH
Leased to Truman M Dodson Coal Co.
To Rosa Mines
Barrier Pillar
PHILADELPHIA and READING COAL and IRON COMPANY
S 16°-08' E 13953 ft.
CULM WASH
CULM WASH
Tosha William Creek
Cross Section on Line A-B.
SKETCH
Showing Portion
of the
ADAM STA L TRACT
SHANFEROKI COAL CO.
Blythe Twp. S uylkill Co. Pa.
Scale — One Inch — Fifty Feet.
April 1910