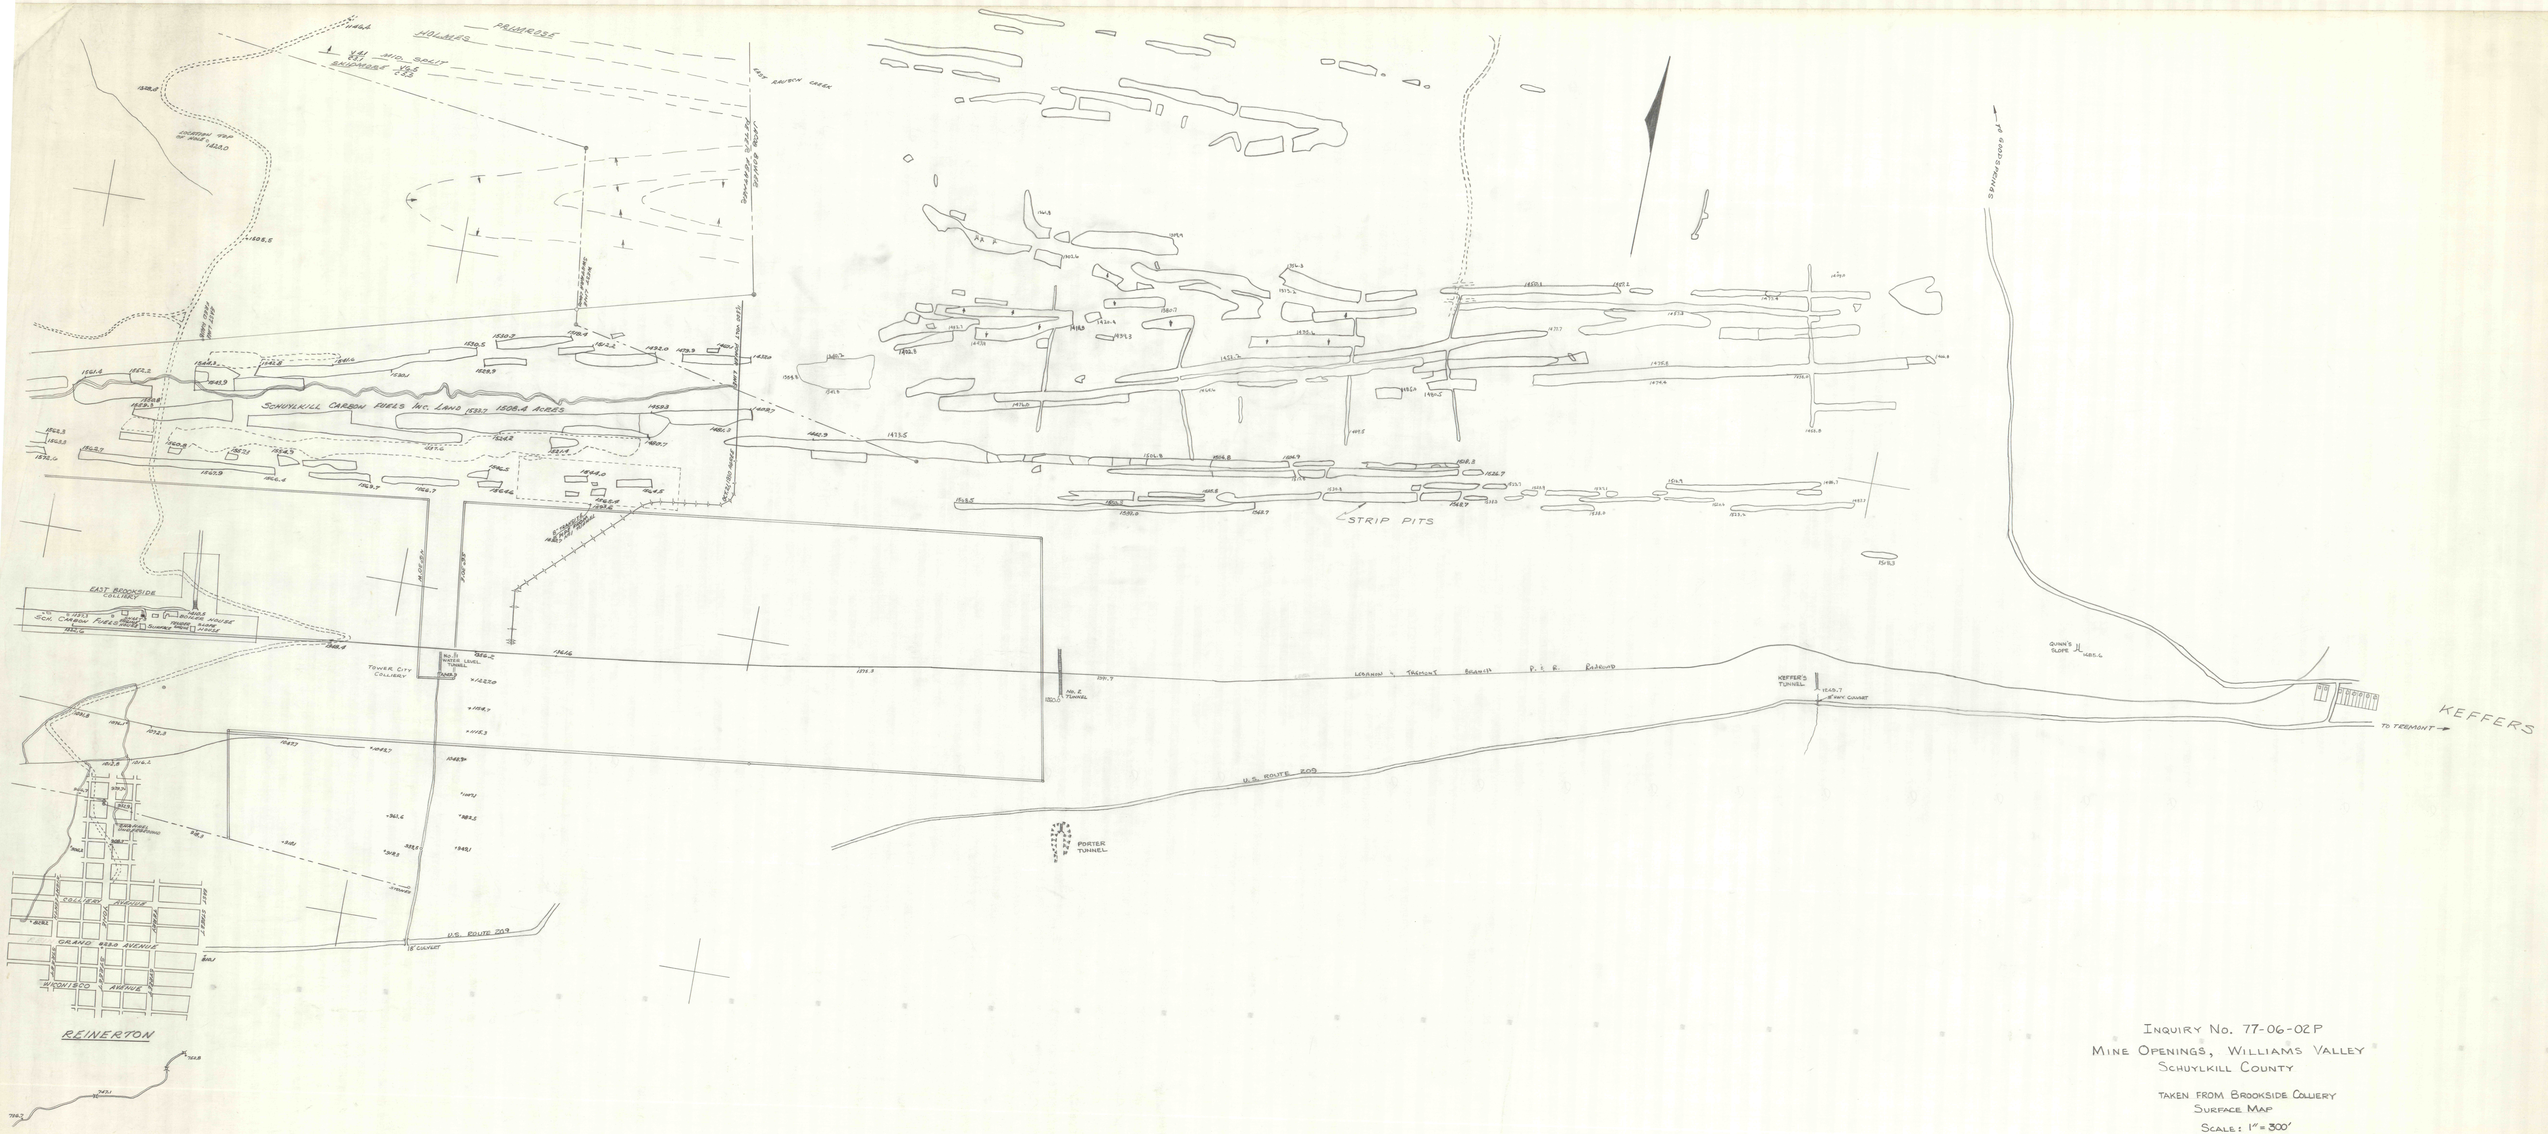

INQUIRY No. 77-06-02P
MINE OPENINGS, WILLIAMS VALLEY
SCHUYLKILL COUNTY

TAKEN FROM BROOKSIDE COLLIERY
SURFACE MAP
SCALE: 1" = 300'