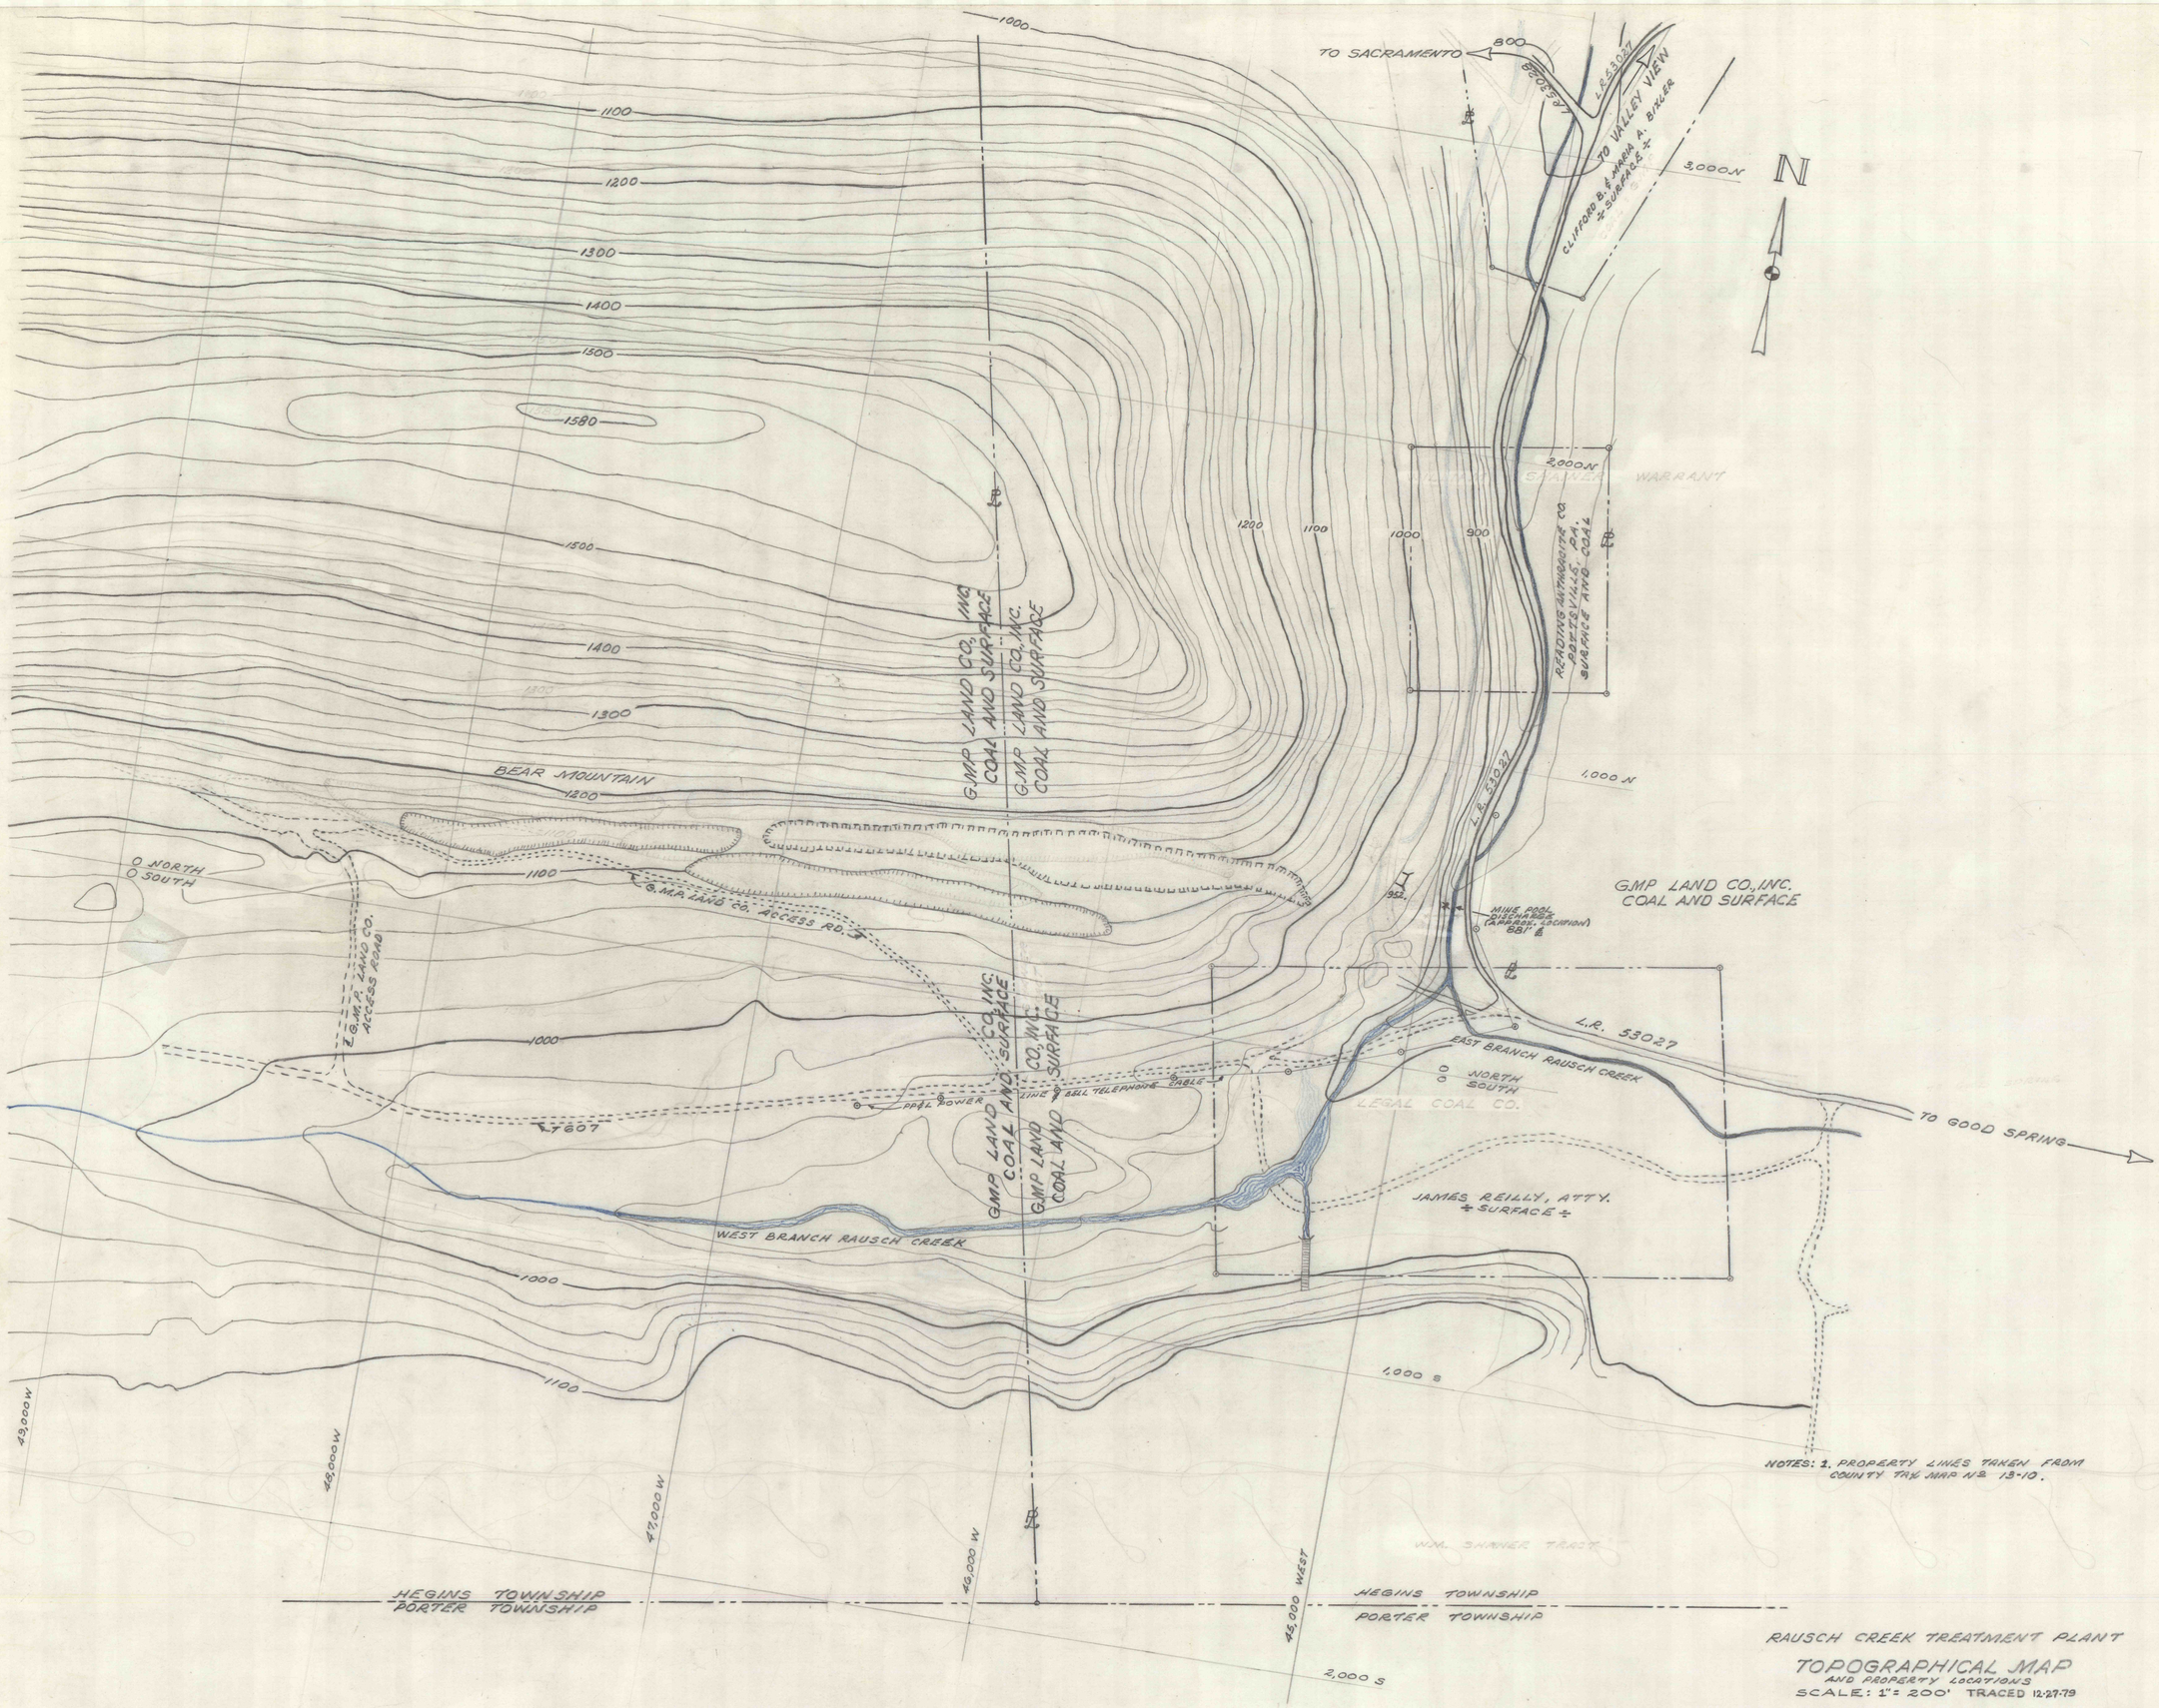

NOTES: 1. PROPERTY LINES TAKEN FROM COUNTY TAX MAP No 13-10.

RAUSCH CREEK TREATMENT PLANT

TOPOGRAPHICAL MAP
AND PROPERTY LOCATIONS
SCALE: 1" = 200' TRACED 12-27-79

RESOURCES MGM'T - POTTSVILLE OFFICE

E.16.9