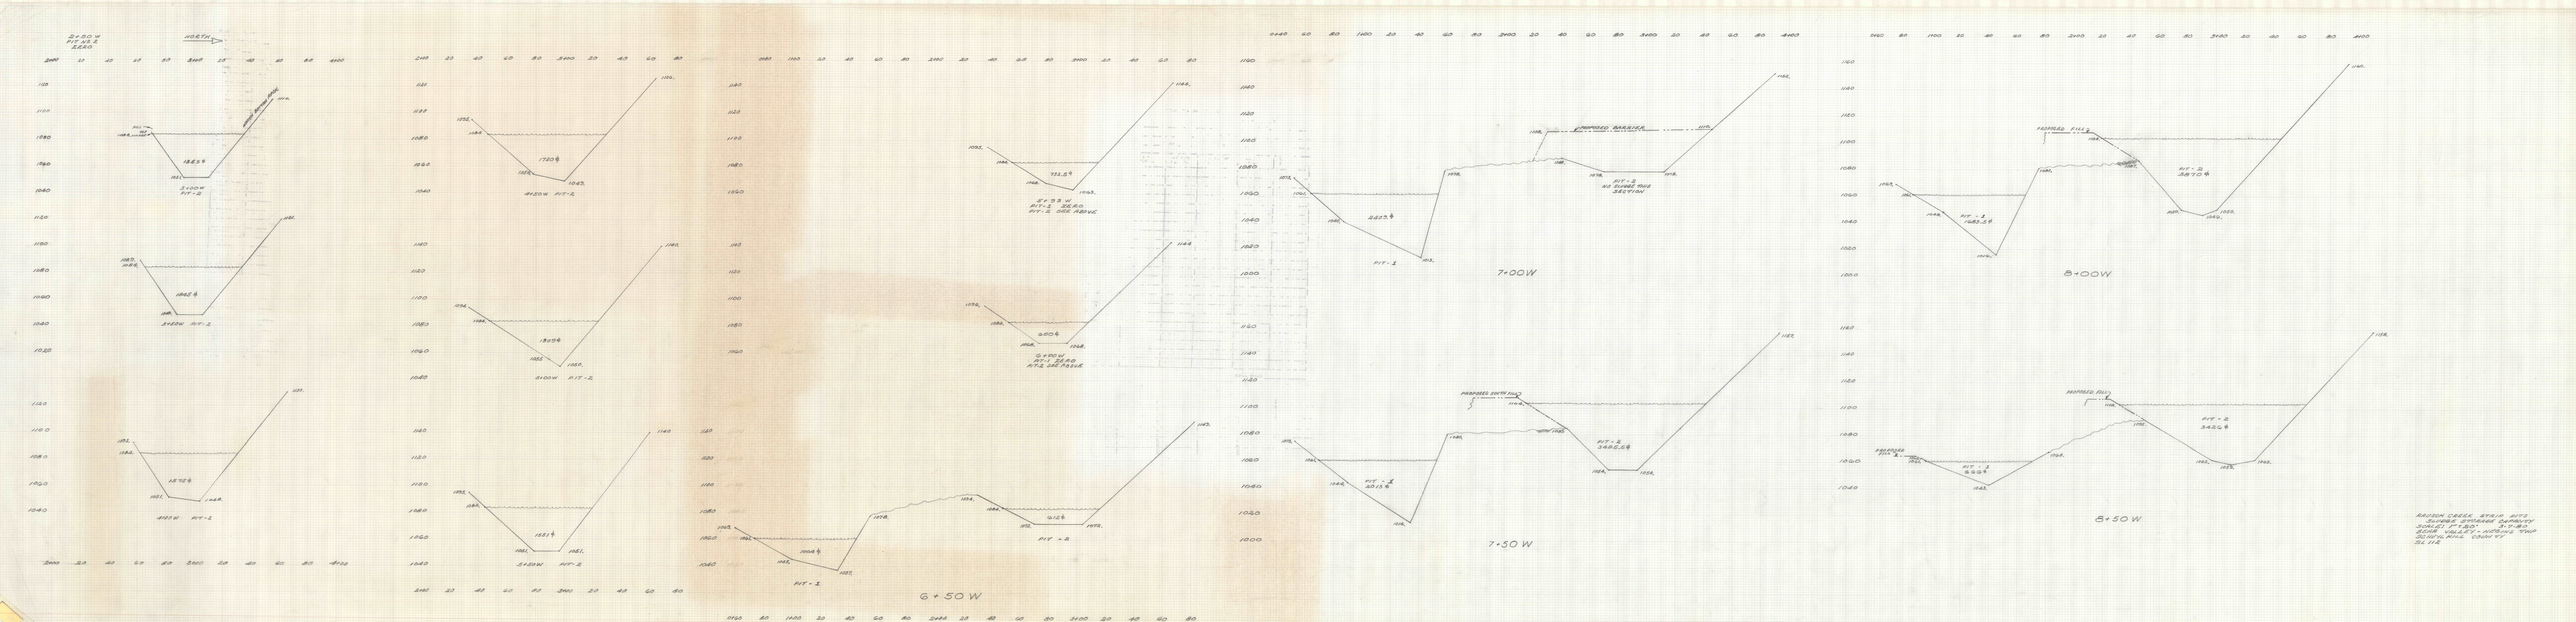

RAISON CREEK STAIR PITS
SLUICE STORAGE CAPACITY
SCALE: 1"=50'
SCALE: 1"=2'-0 HORIZ FROM
50 VERTICAL CROSS PT
3L112