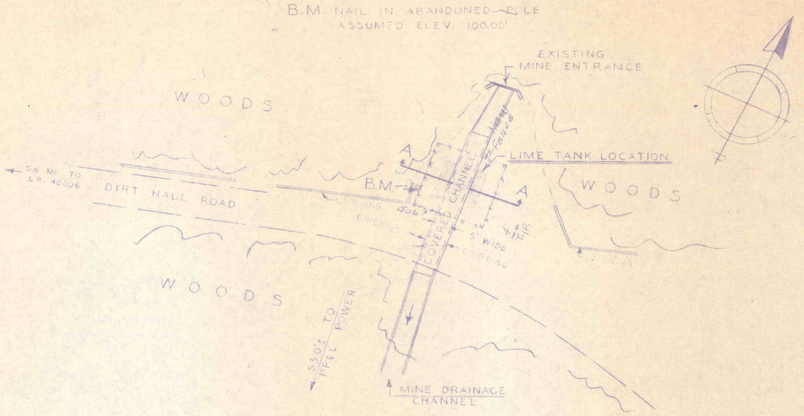

PLAN

SCALE 1" = 20'

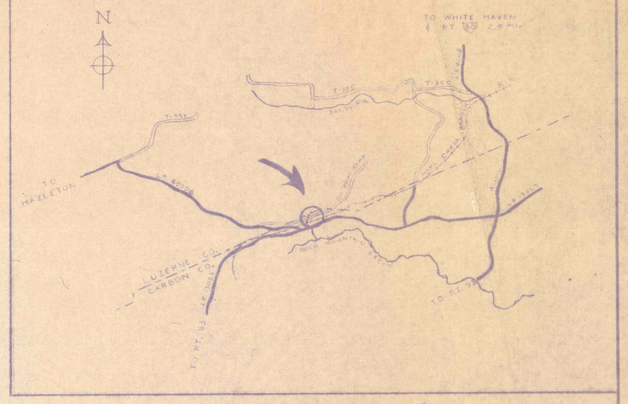

LOCATION PLAN

1 ½ 0 1 2

SCALE 1" = 1 MILE

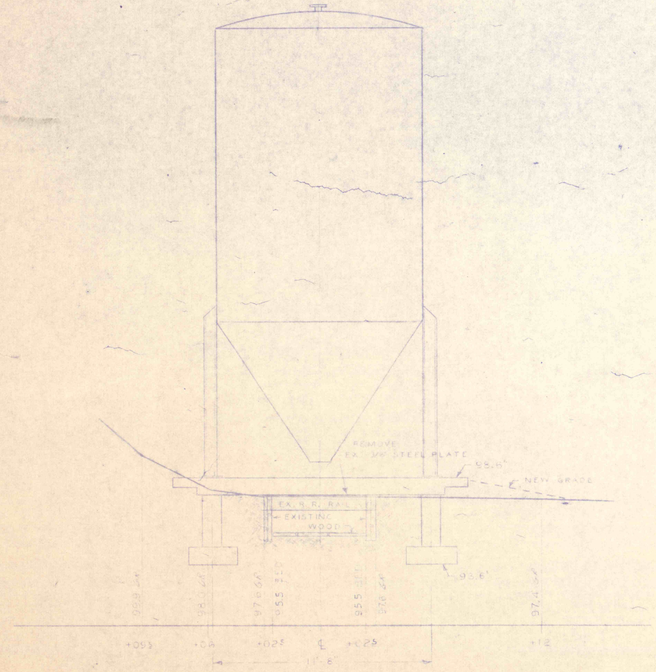

SECTION

NO SCALE

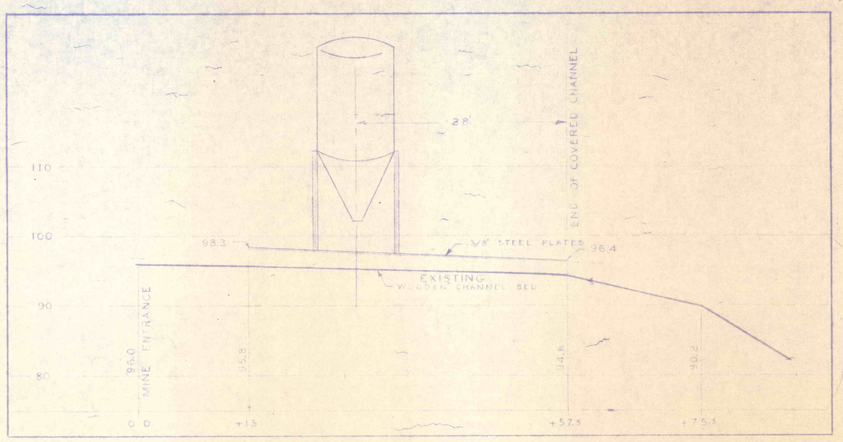

STREAM PROFILE

SCALE 1" = 10'

ALL DIMENSIONS AND MEASUREMENTS SHALL BE CHECKED AND VERIFIED BY THE CONTRACTOR AT THE SITE

COMMONWEALTH OF PENNSYLVANIA
DEPARTMENT OF MINES & MINERAL INDUSTRIES
"THE LAND AND WATER CONSERVATION AND RECLAMATION ACT"
PROJECT NO. SL-106-2
BUCK MOUNTAIN
MINE DRAINAGE TREATMENT PLANT
EXHIBIT-"A"
LAUSANNE TOWNSHIP CARBON COUNTY
PENNSYLVANIA
NOVEMBER 1968 SCALE AS SHOWN PAGE 1 OF 5