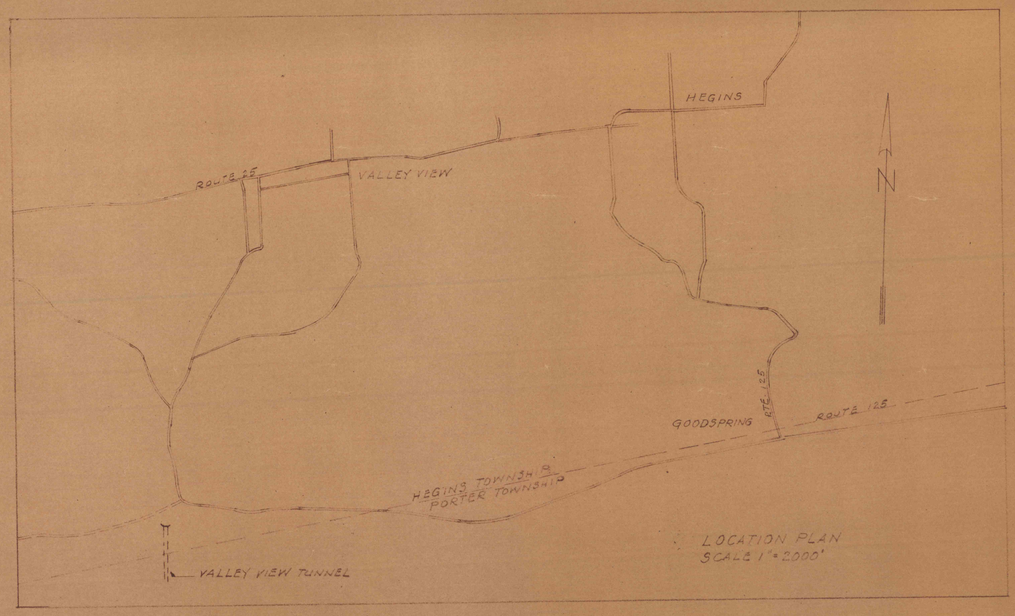

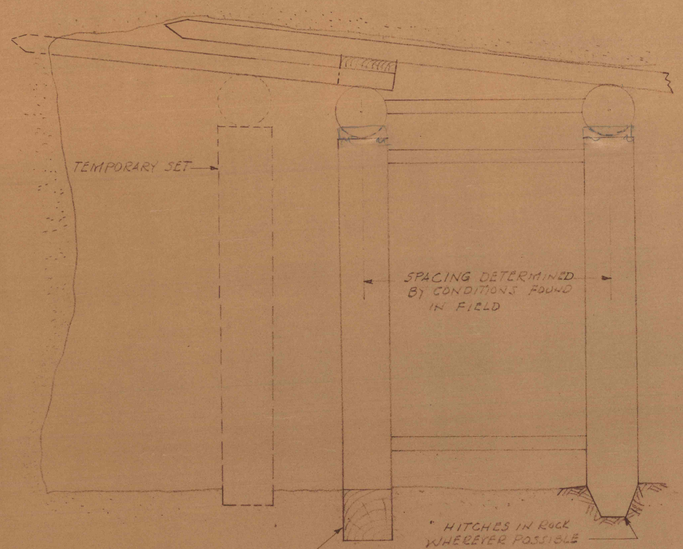

SECTION A-A

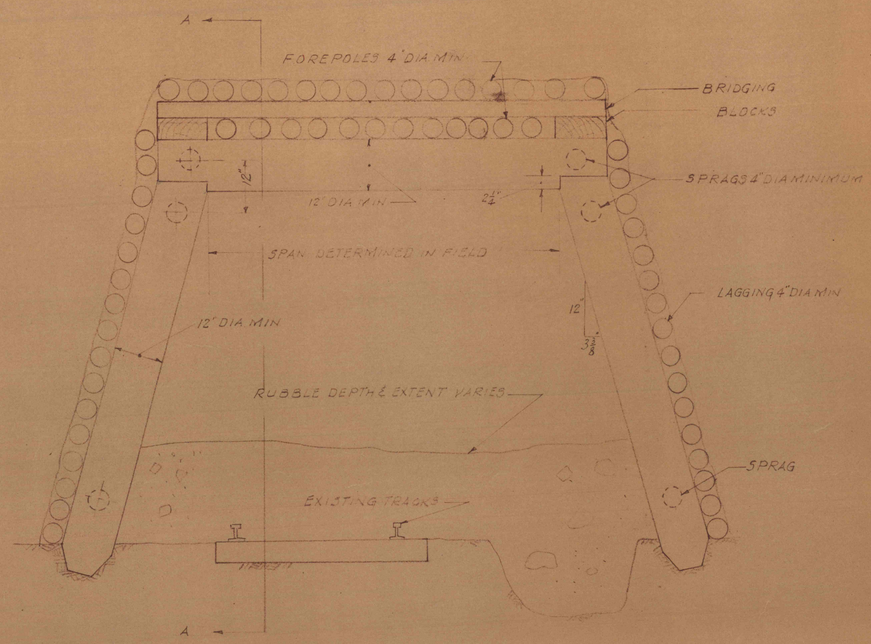

TIMBERING DIAGRAM
SCALE $\frac{1}{4}$" = 1'-0"

COMMONWEALTH OF PENNSYLVANIA
DEPARTMENT OF ENVIRONMENTAL RESOURCES
OFFICE OF ENGINEERING AND CONSTRUCTION

PROJECT NO. A-61

CLEARING OF VALLEY VIEW TUNNEL

HEGINS AND PORTER TWP. SCHUYLKILL CO.

DESIGNED	SCALE: AS NOTED	DATE
DRAWN	SUBM.	
	RECOM.	