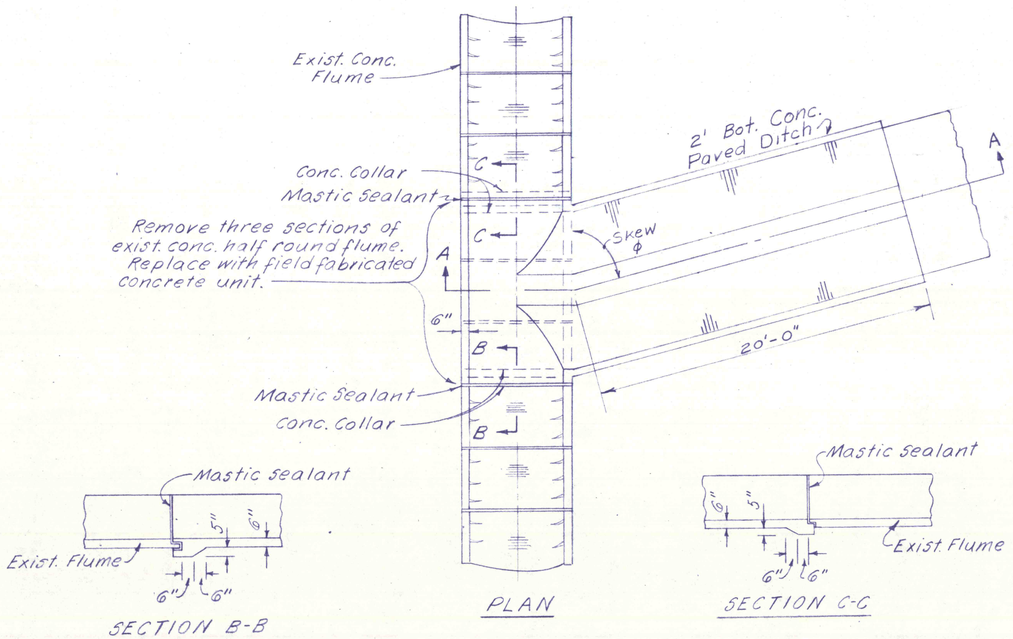

SECTION B-B

PLAN

SECTION C-C

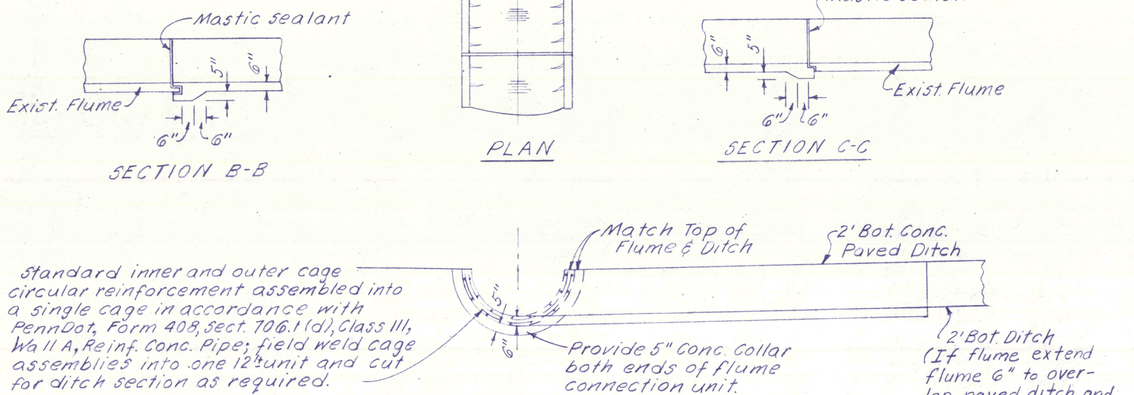

TYPICAL DETAIL FOR DITCH CONNECTION TO EXISTING CONCRETE FLUME

No Scale

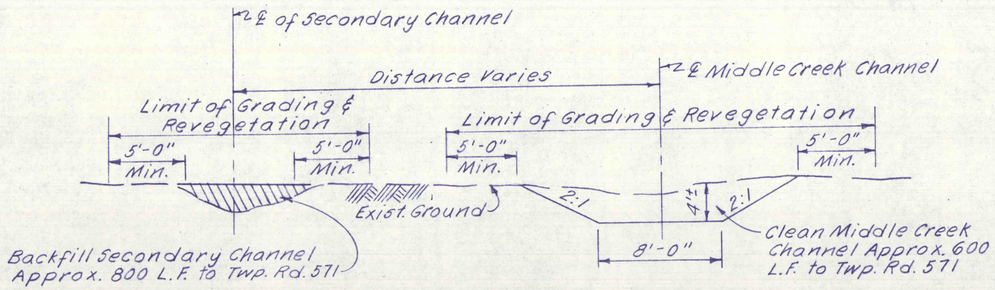

MIDDLE CREEK CHANNEL CLEANING DETAIL

Sta. 35+75 to Twp. Rd. 571
(No Scale)

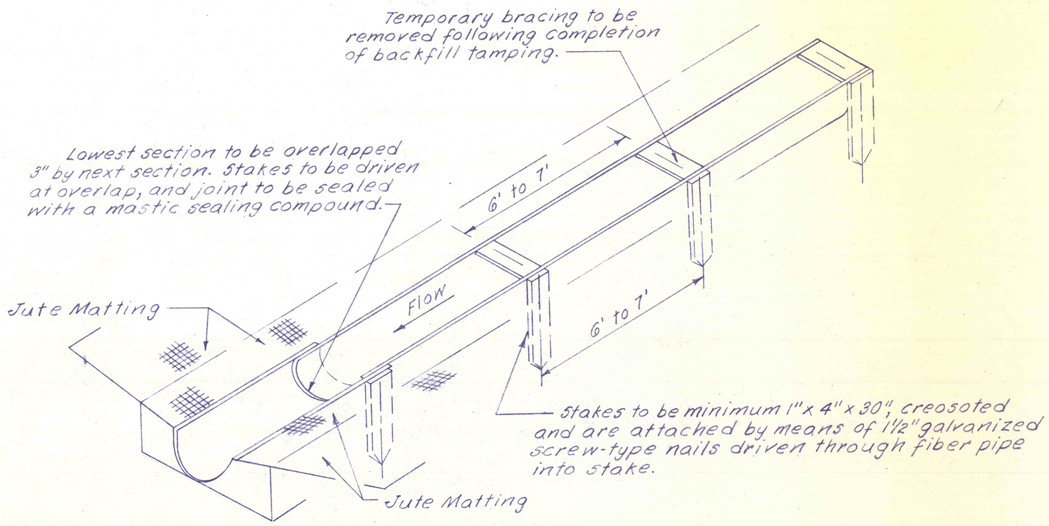

INSTALLATION OF HALF SECTION BITUMINIZED FIBER PIPE

No Scale

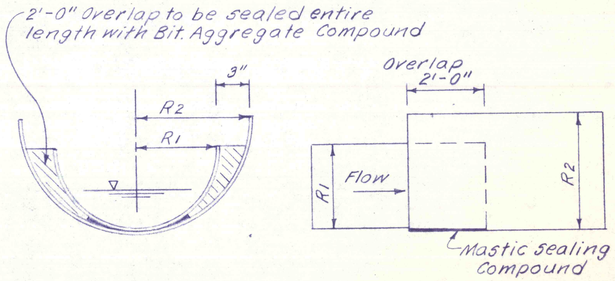

BITUMINIZED FIBER FLUME DIAMETER TRANSITION DETAIL

No Scale

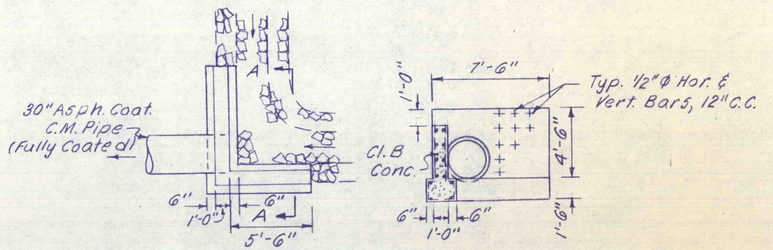

PLAN

SECTION A-A

TYPICAL CONCRETE ENDWALL

(No Scale)

NO.	DATE	REVISION	APPR

SUBMITTED

PROFESSIONAL

APPROVED

CHIEF - DIVISION OF MINE DRAINAGE REHABILITATION

APPROVED

DIRECTOR - BUREAU OF CONSULTING SERVICES

COMMONWEALTH OF PENNSYLVANIA
DEPARTMENT OF ENVIRONMENTAL RESOURCES
OFFICE OF ENGINEERING AND CONSTRUCTION

PROJECT NO. SL-126-2-7

MINE DRAINAGE
POLLUTION ABATEMENT
SWATARA CREEK WATERSHED
SCHUYLKILL COUNTY

BERGER ASSOCIATES, INC.
Consulting Engineers

P.O. Box 1943 Harrisburg, Penna.

SPECIAL DETAILS

DRAWN BY	DATE	DRAWING NO.
W.G.	Mar. 19, 1973	40 of 40
CHECKED BY	SCALE	
	No Scale	