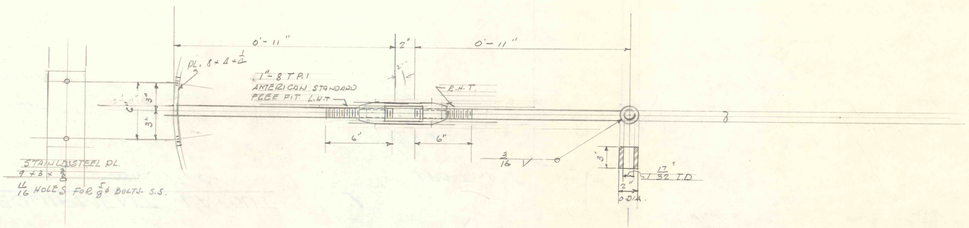


SYMMETRICAL ABOUT ℄
STAINLESS STEEL - BRACING
FOR STEM - 3 REQD.
N.T.S.

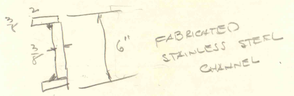


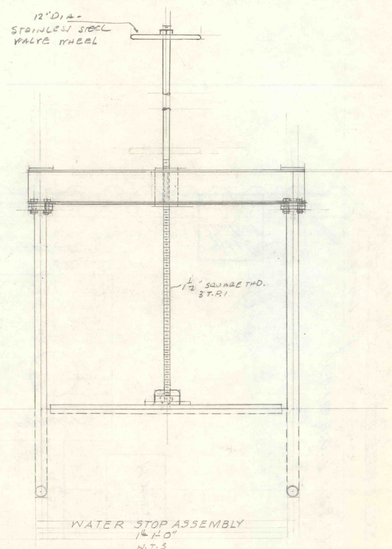


WATER STOP ASSEMBLY
1 1/4" = 1'-0"
N.T.S.

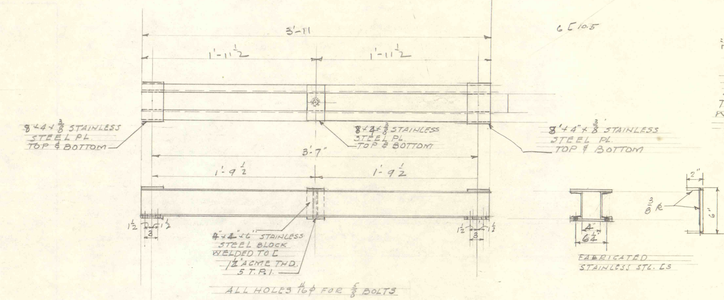


DETAIL SHOWING STAINLESS STEEL GC 82
N.T.S.

STAINLESS STEEL STEM
N.T.S.

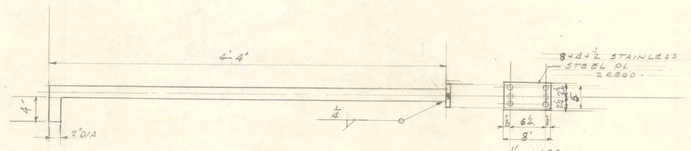


STAINLESS STEEL ANCHOR BOLTS
FOR WATER STOP ASSEMBLY
N.T.S.

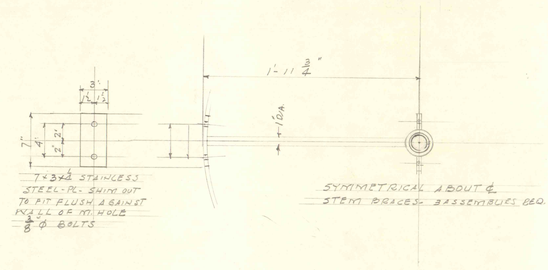


SYMMETRICAL ABOUT ℄
STEM BRACES - 3 ASSEMBLIES REQ.

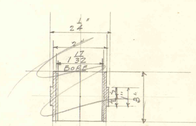

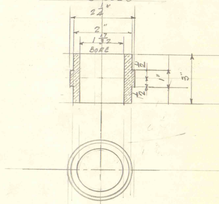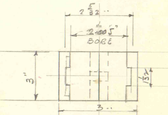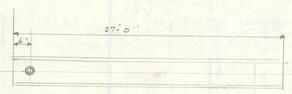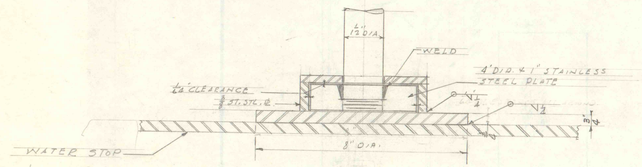
BRASS SPLIT BUSHING - SELF LUBRICATING
3 REQD