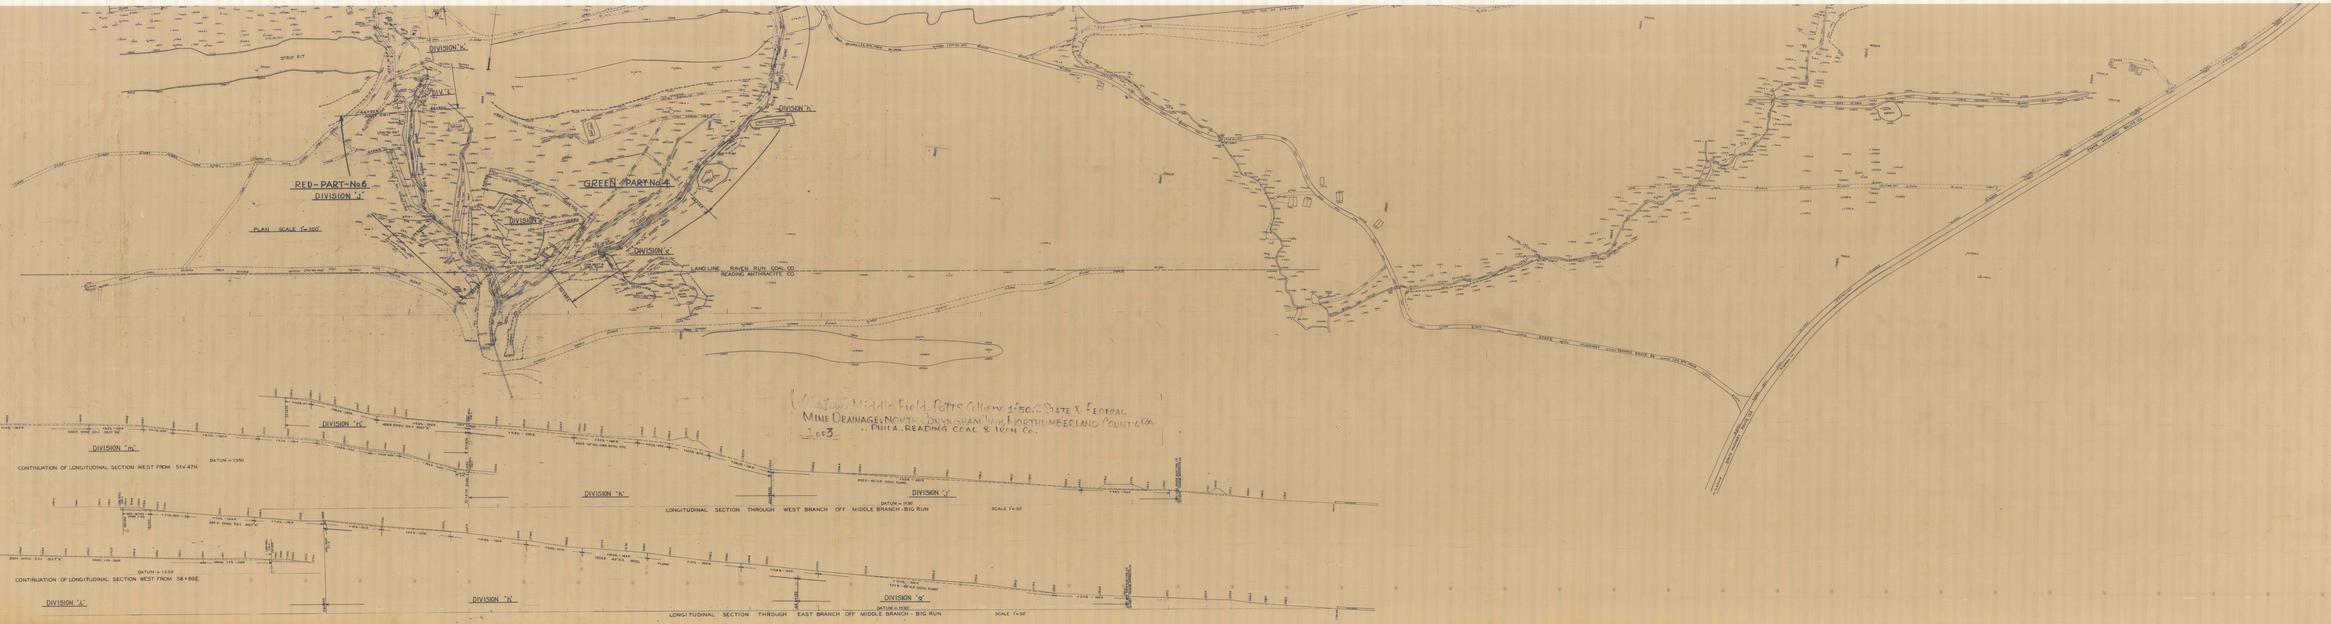
Mapping Middle Field, Potts Colliery 1:50.'.'. State & Federal
Mine Drainage: North Pennsylvania Wide Northumberland County Pa.
Phila. Reading Coal & Iron Co.
1 of 3
STRIP PIT
DIVISION "K"
DIV. "L"
DIVISION "h"
RED-PART-No 6
DIVISION "J"
GREEN-PART No 4
DIVISION "i"
DIVISION "g"
PLAN SCALE 1"=100'
LAND LINE RIVER RUN COAL CO.
READING ANTHRACITE CO.
DIVISION "m"
CONTINUATION OF LONGITUDINAL SECTION WEST FROM 51+47N
DATUM = 1350
DIVISION "K"
DIVISION "k"
DIVISION "y"
LONGITUDINAL SECTION THROUGH WEST BRANCH OFF MIDDLE BRANCH - BIG RUN
SCALE 1"=50'
CONTINUATION OF LONGITUDINAL SECTION WEST FROM 58+89E
DIVISION "x"
DIVISION "N"
DIVISION "R"
LONGITUDINAL SECTION THROUGH EAST BRANCH OFF MIDDLE BRANCH - BIG RUN
SCALE 1"=50'