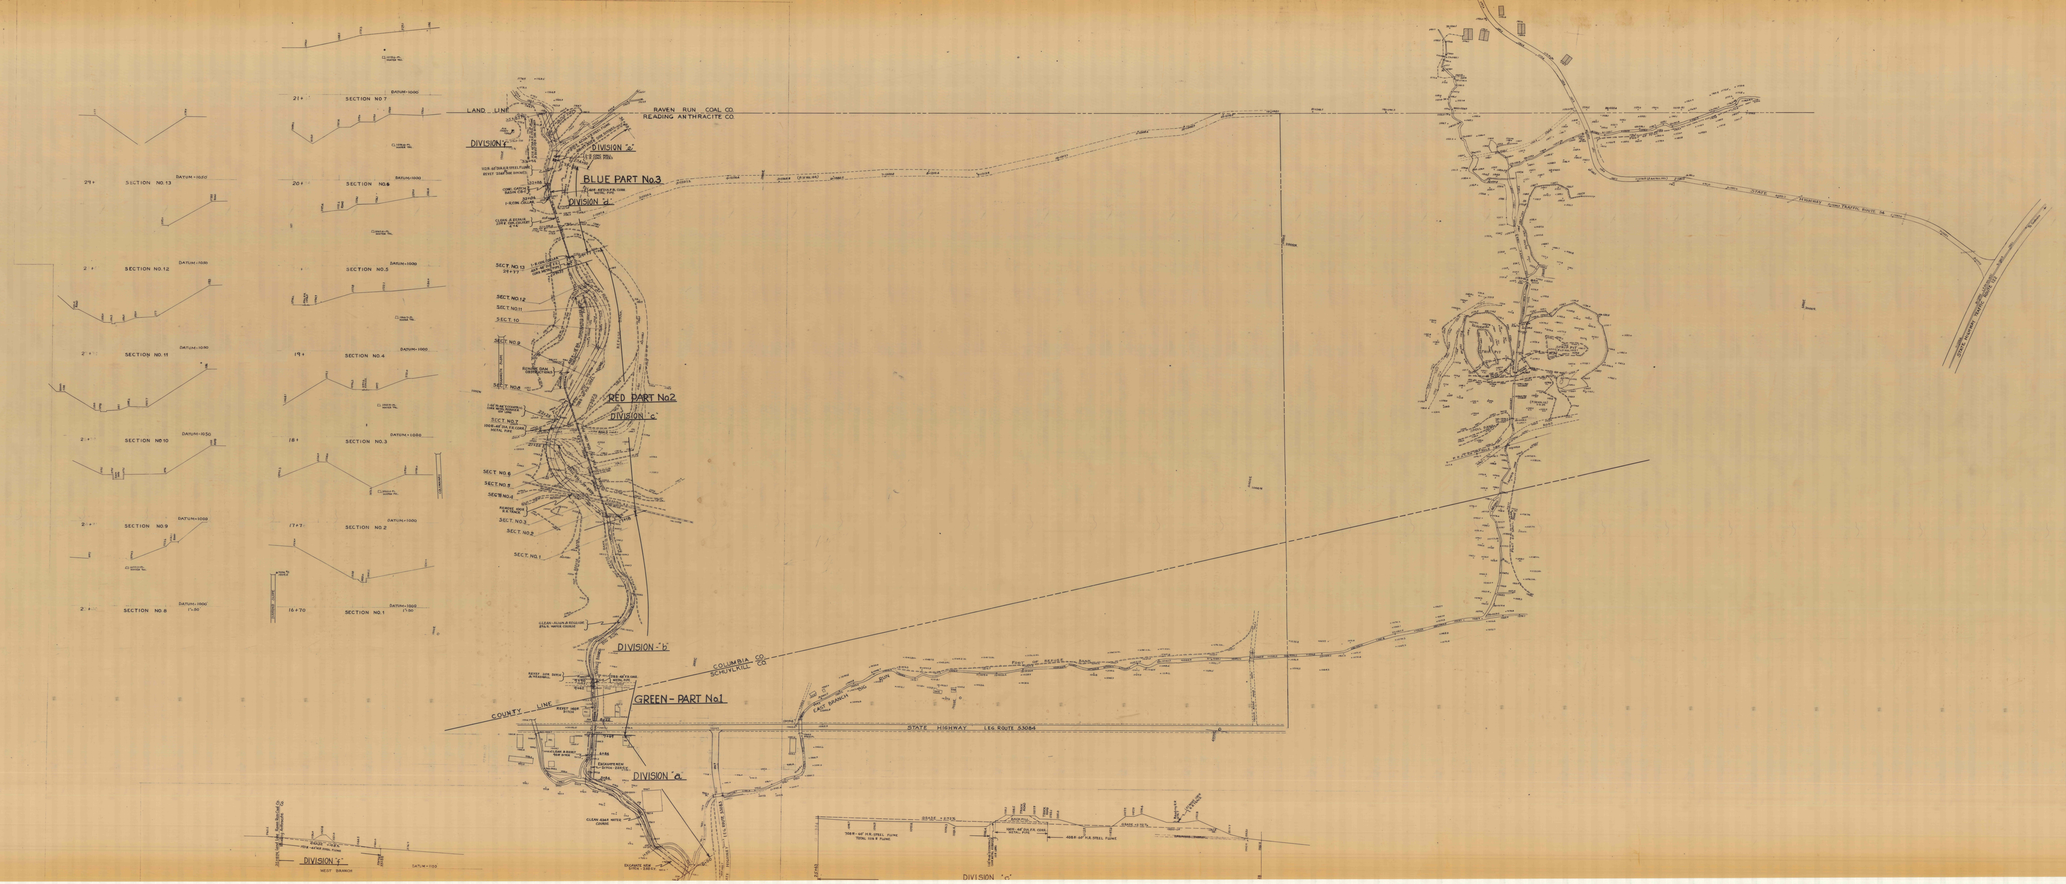
LAND LINE
RAVEN RUN COAL CO.
READING ANTHRACITE CO.
DIVISION "f"
DIVISION "e"
BLUE PART No.3
DIVISION "d"
RED PART No.2
DIVISION "c"
DIVISION "b"
COLUMBIA CO.
SCHUYLKILL CO.
COUNTY LINE
GREEN - PART No.1
STATE HIGHWAY
DIVISION "a"
DIVISION "g"
DIVISION "h"
SECTION No.7
SECTION No.6
SECTION No.5
SECTION No.4
SECTION No.3
SECTION No.2
SECTION No.1
SECTION No.13
SECTION No.12
SECTION No.11
SECTION No.10
SECTION No.9
SECTION No.8