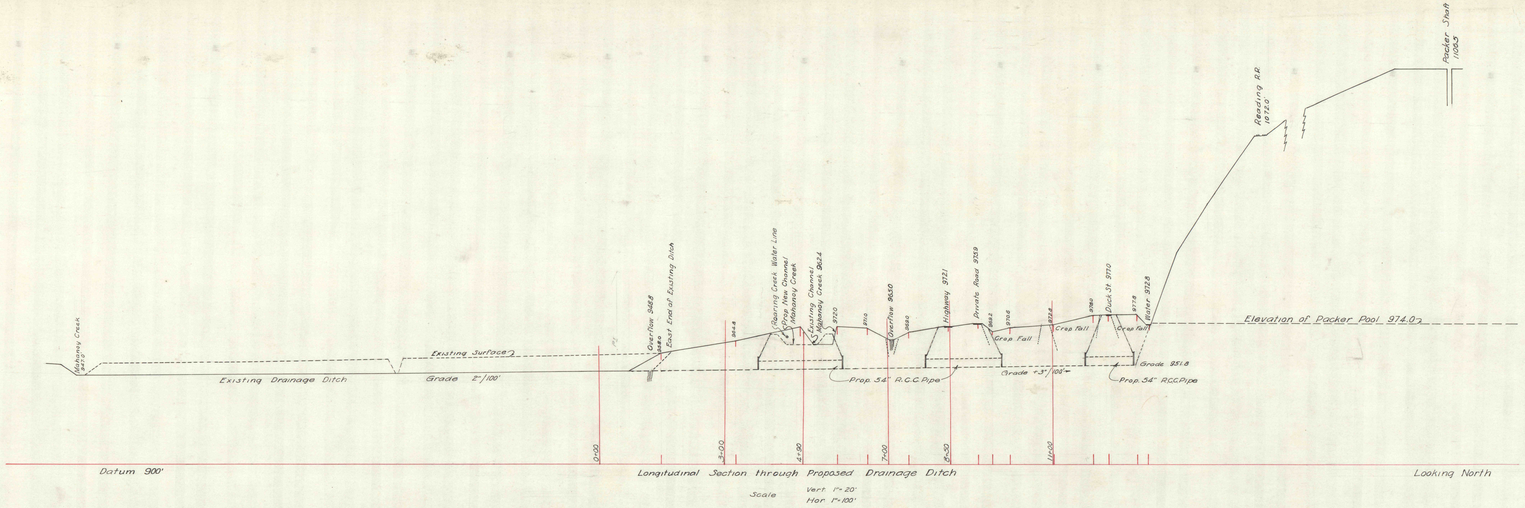

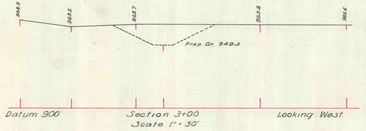

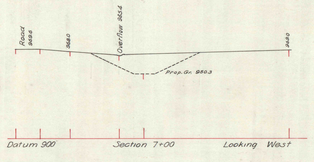

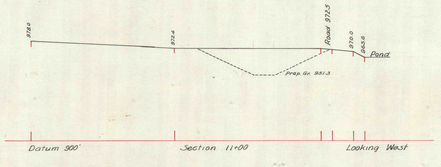

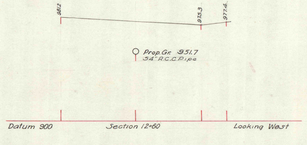

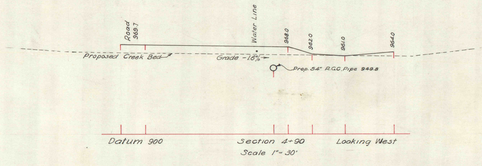

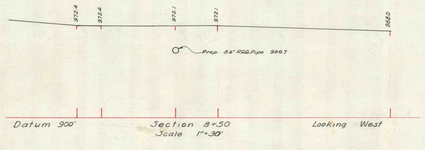

DEPT. OF MINES AND MINERAL INDUSTRIES
POTTSVILLE PENNA.

Sections showing a proposed ditch and pipe at the eastern end of Girardville Borough to provide surface outfall for the combined flows of

Suffolk Colliery	Kohinoor Colliery
Maple Hill Colliery	West Shenandoah Colliery
Mahanoy City Colliery	Turkey Run Colliery
North Mahanoy Colliery	Packer No. 2-3-4-5 Collieries
Knickerbocker Colliery	Shenandoah City Colliery
Indian Ridge Colliery	William Penn Colliery

Scale, Given
August 9, 1963.

Gordon H. Smith, Deputy Secretary
John W. Drosser, Prof. Engr.