STEEL HEADFRAME FOR WATER SHAFT.

COLLIERY NO. 14.

L.C.&N.CO.

Scale ¼"=1 Ft. October 5, 1906.

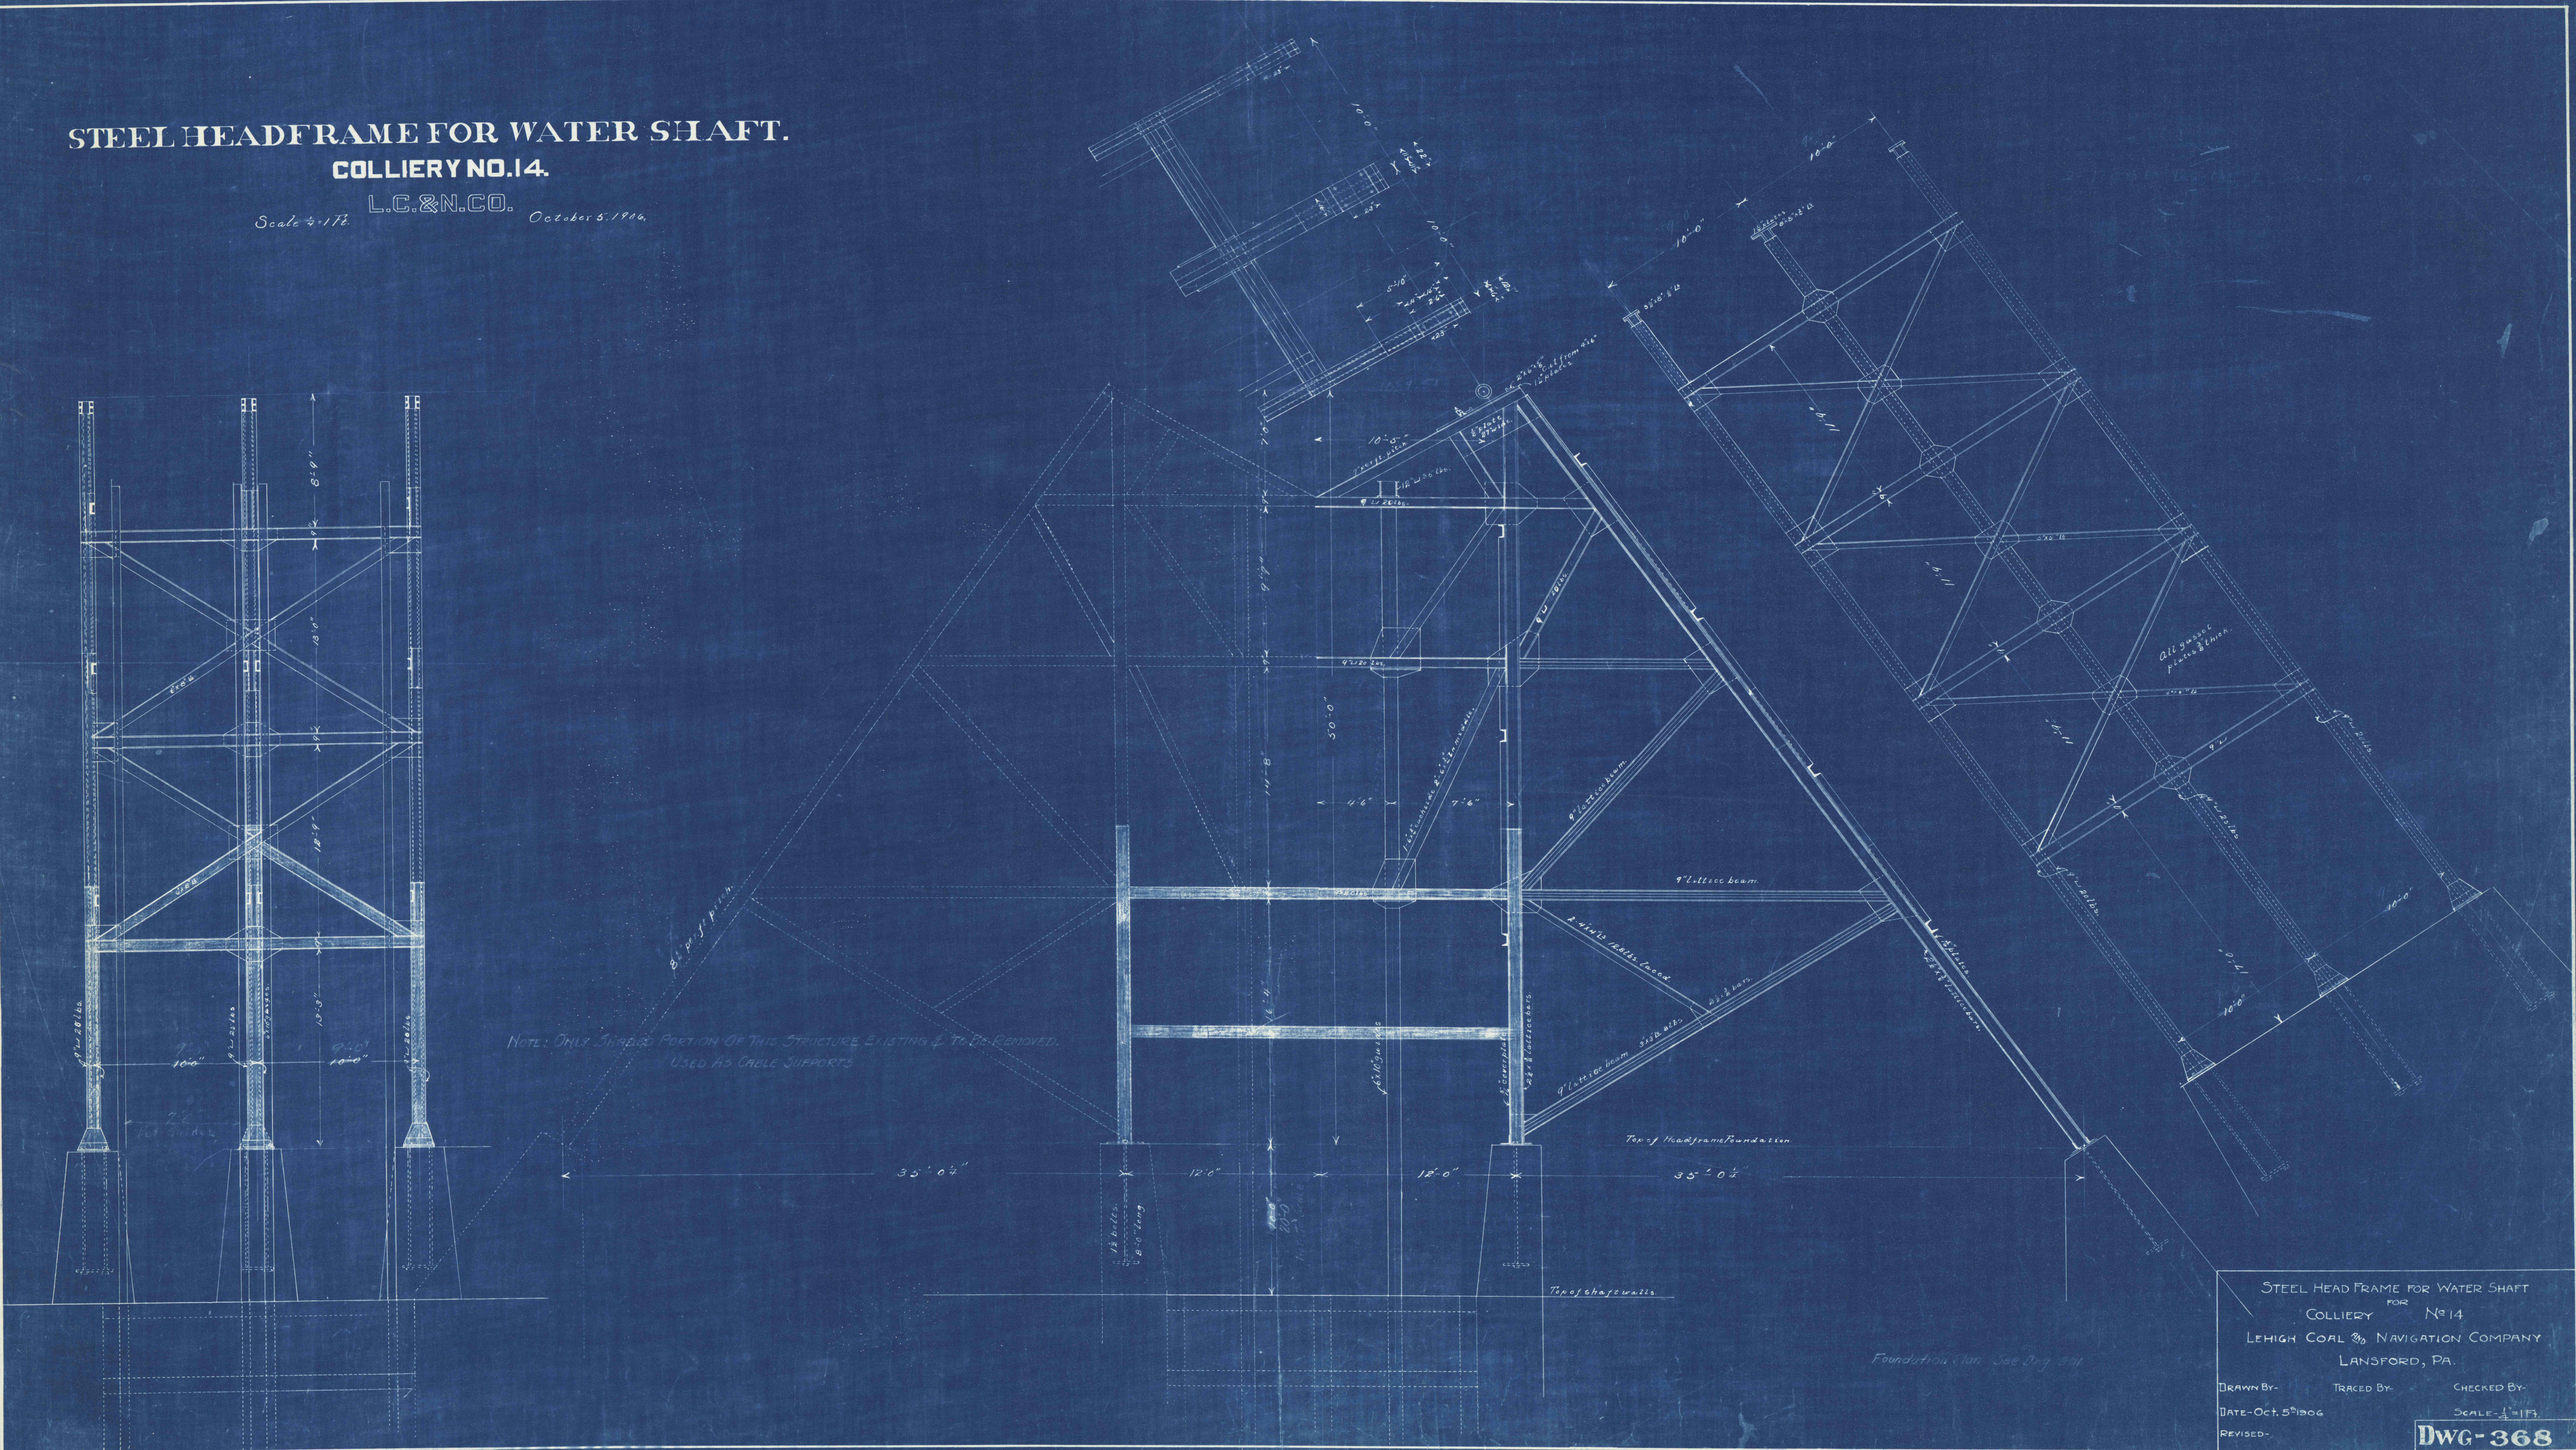

STEEL HEAD FRAME FOR WATER SHAFT
FOR
COLLIERY No 14
LEHIGH COAL & NAVIGATION COMPANY
LANSFORD, PA.

DRAWN BY- TRACED BY- CHECKED BY-

DATE-Oct. 5th 1906 SCALE-¼"=1 Ft.

REVISED-

DWG-368