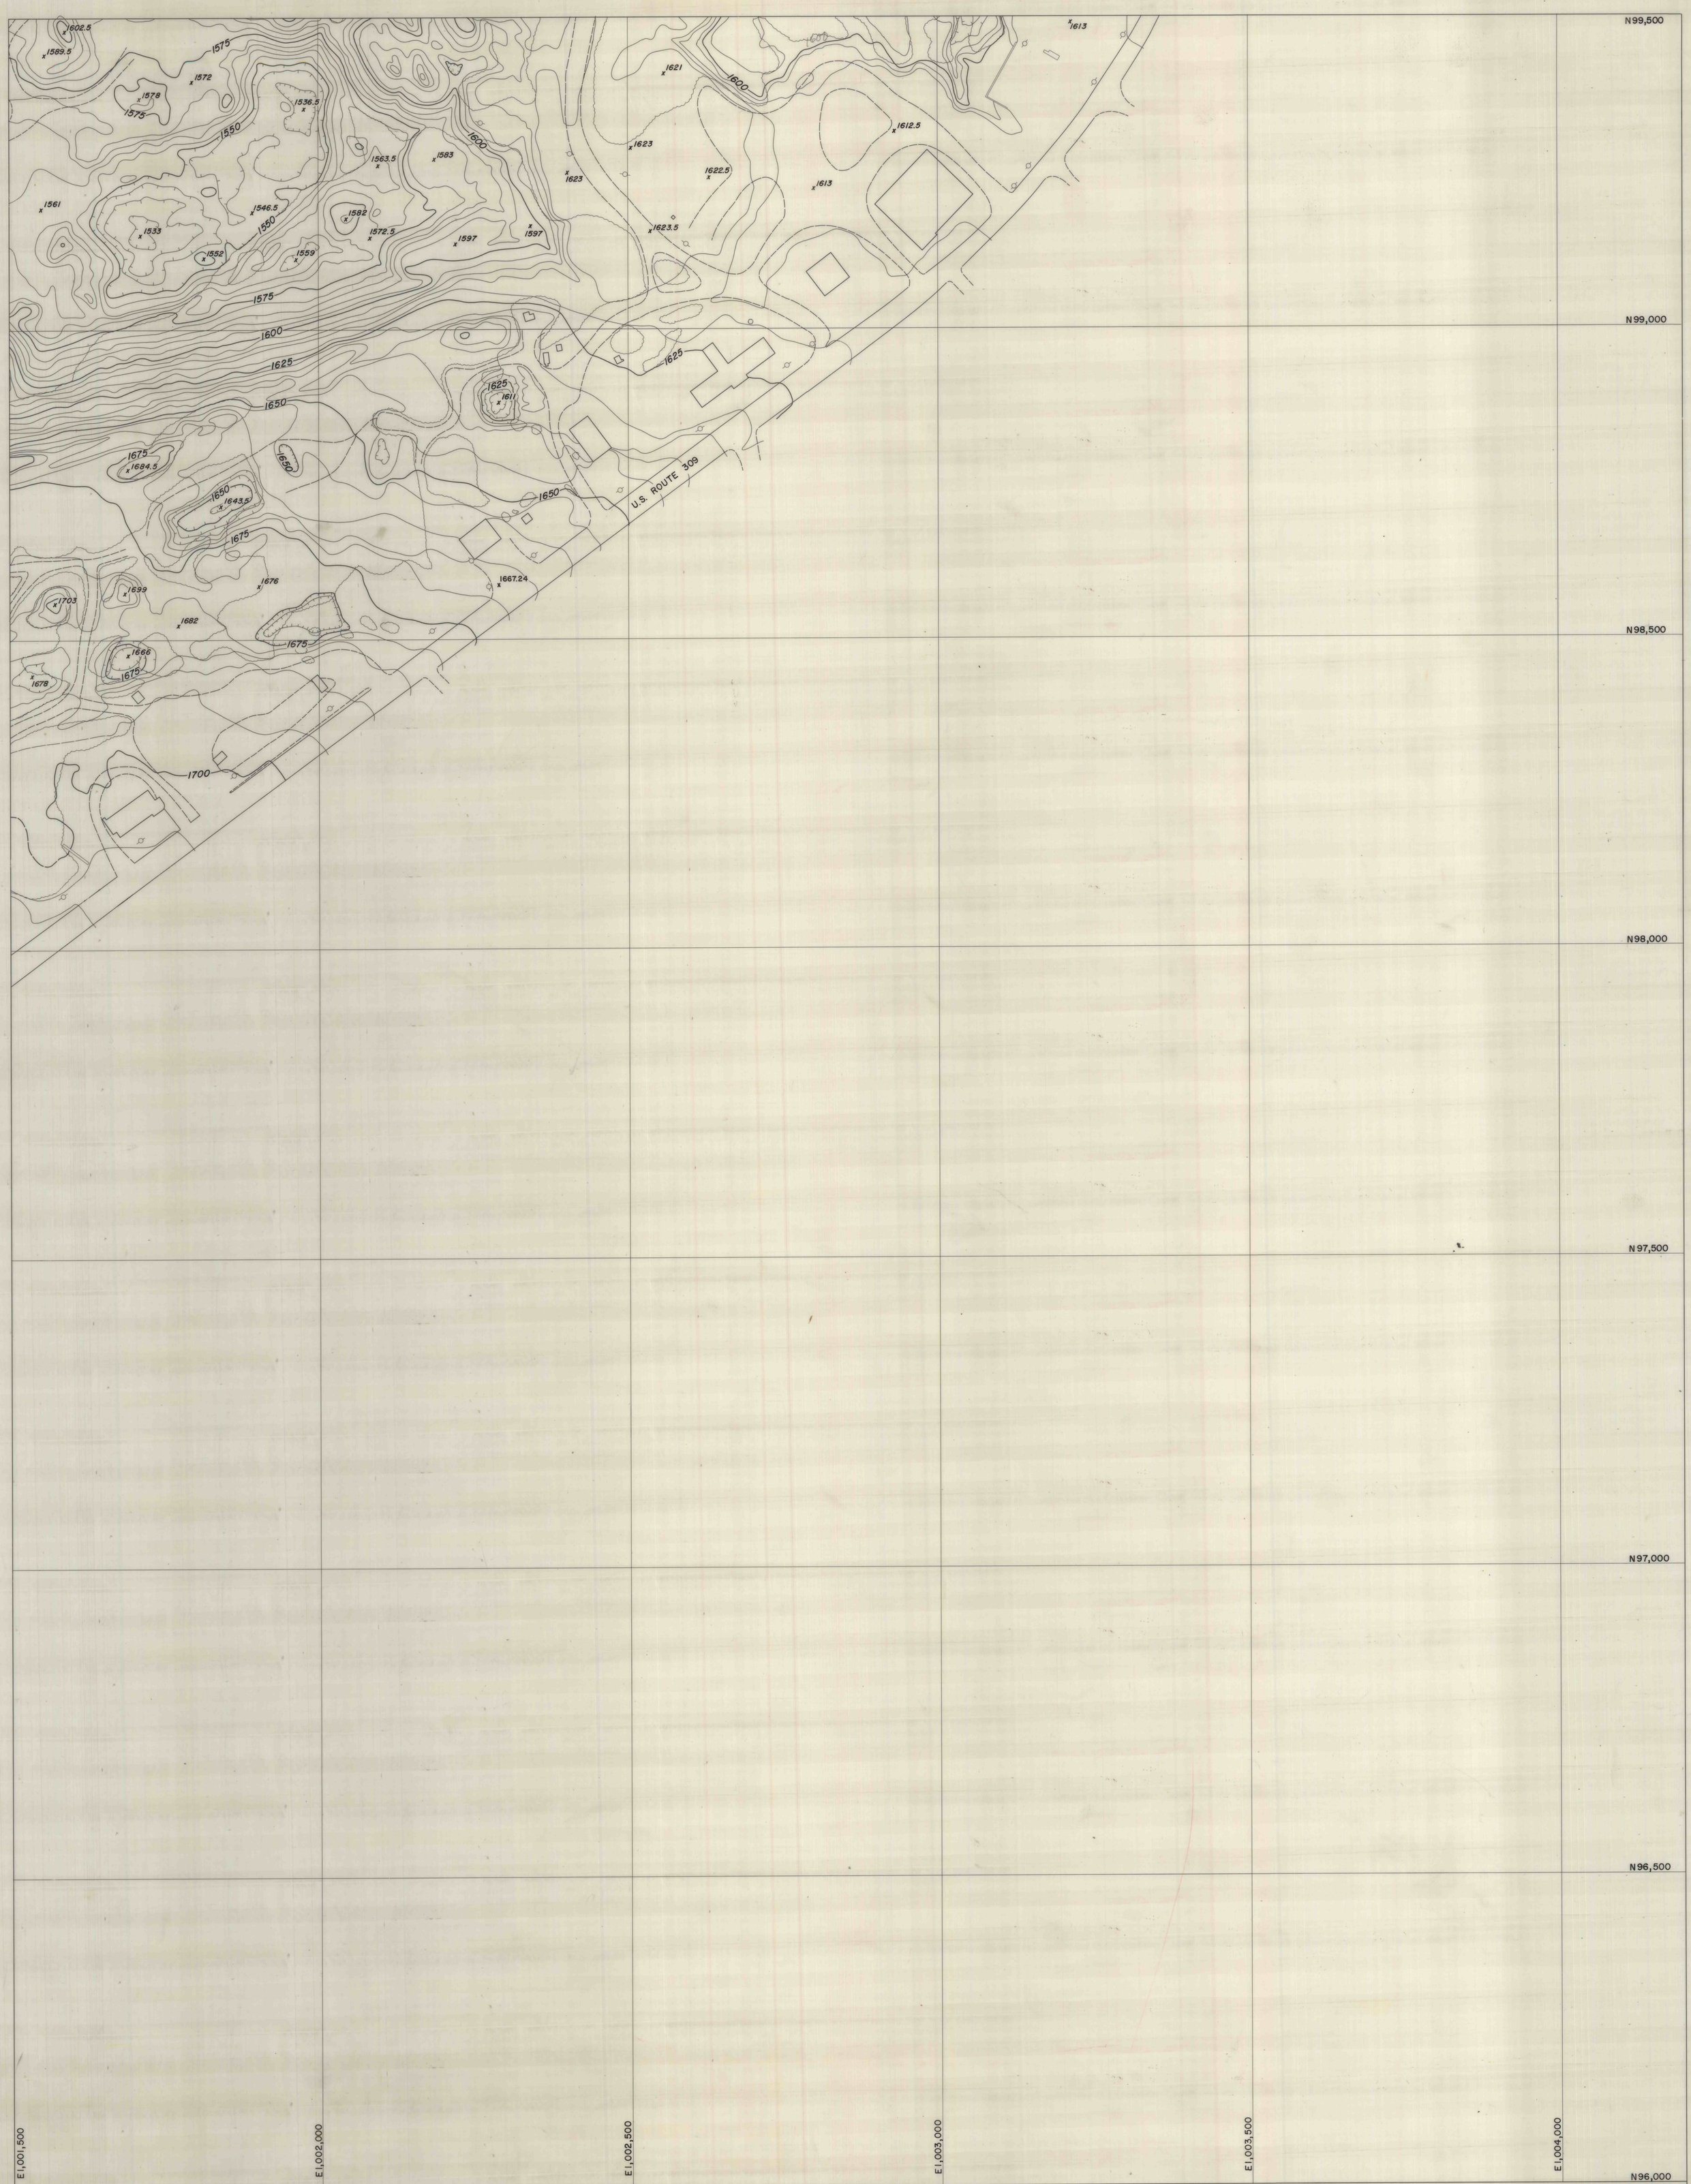

This map prepared by photogrammetric methods from aerial photography dated July 1, 1966 by L. Robert Kimball, Consulting Engineers, Ebensburg, Pa. for Department of Mines and Mineral Industries.

1	2
3	4

TOPOGRAPHIC PLAN
OF

HAZELTON WEST REDEVELOPMENT AREA

HAZELTON, LUZERNE COUNTY, PENNSYLVANIA

SCALE 1" = 100' AUGUST, 1966