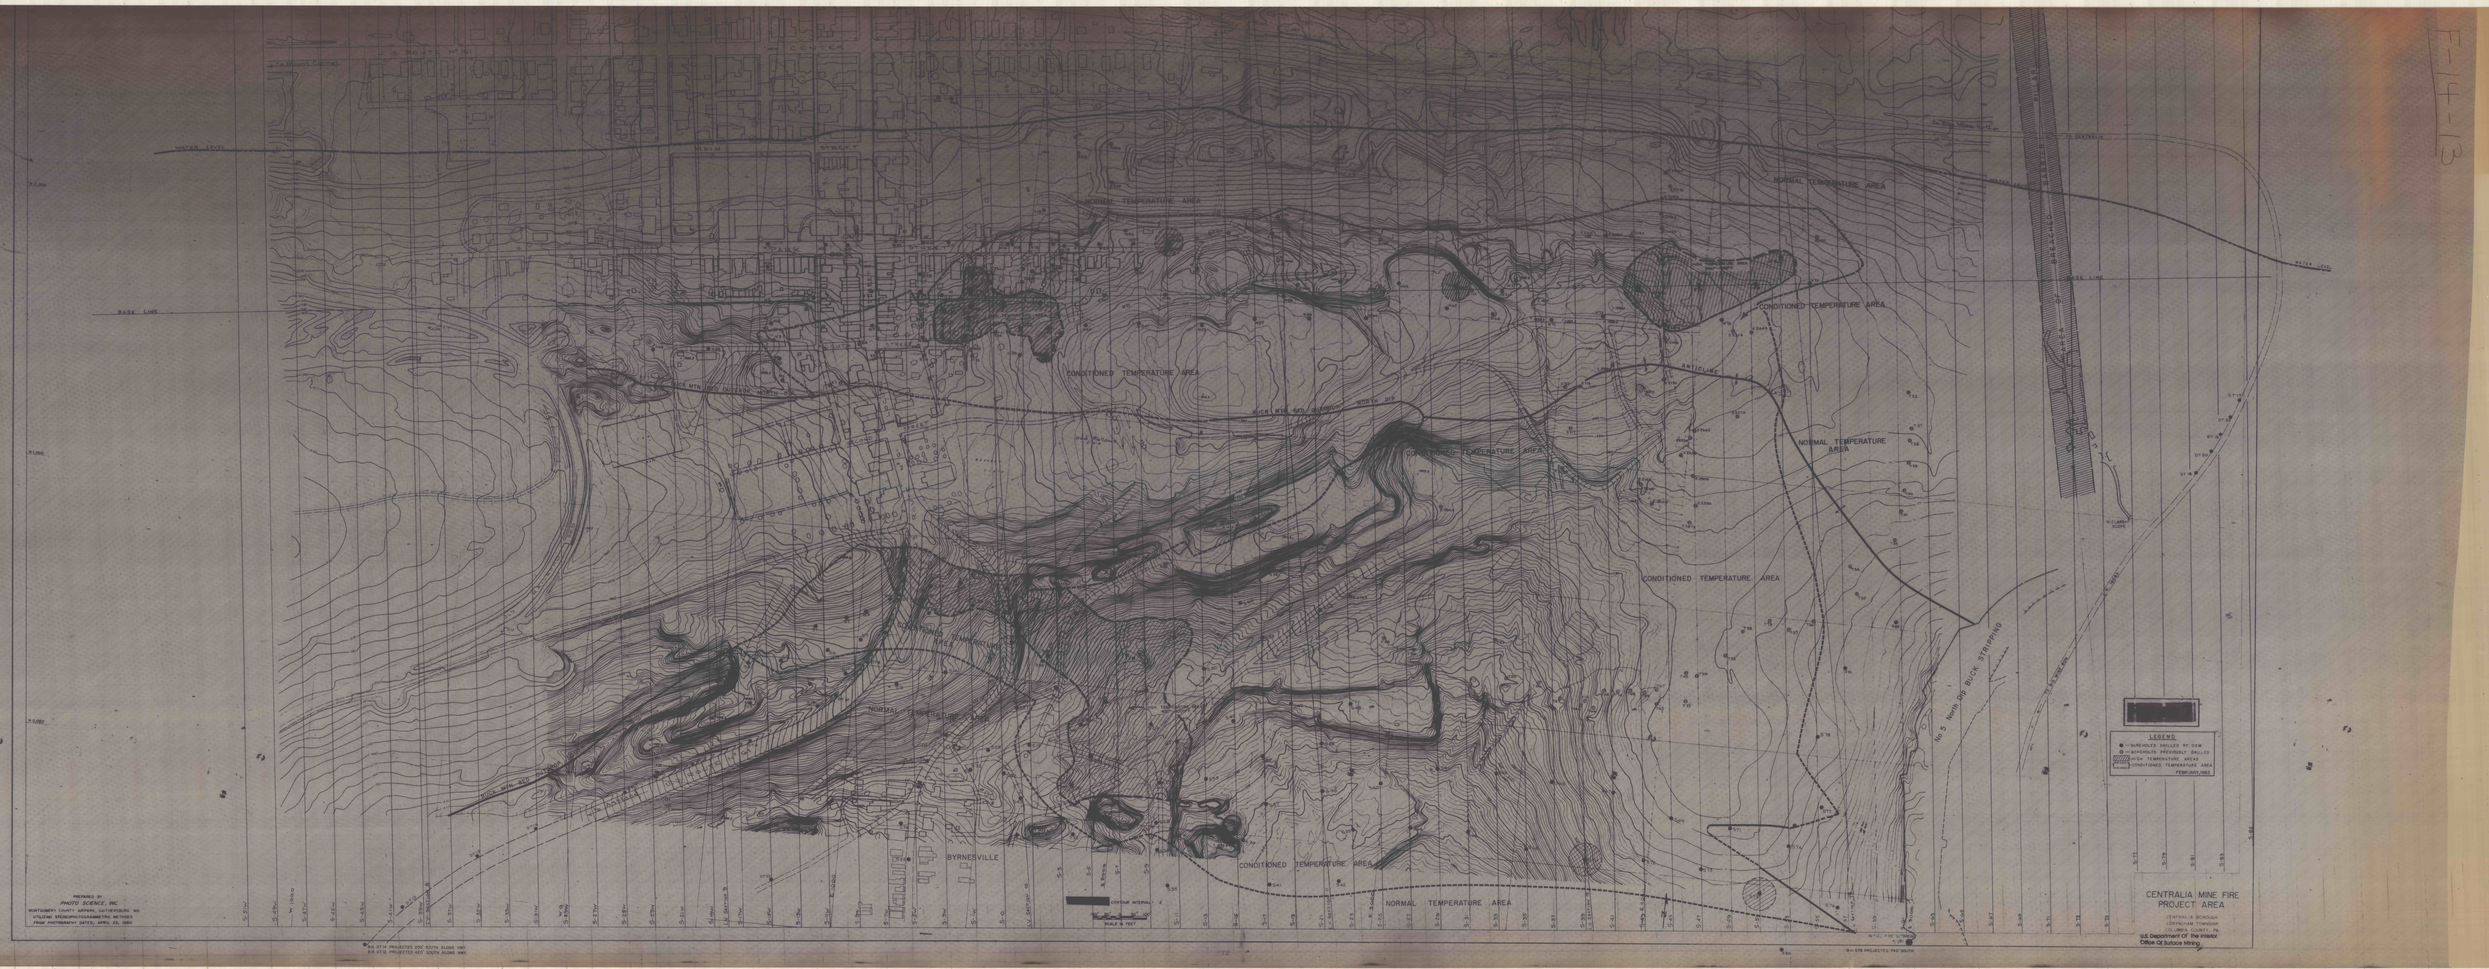
F-14-13
NORMAL TEMPERATURE AREA
CONDITIONED TEMPERATURE AREA
BYRNESVILLE
BASE LINE
WATER TOWER
NO. 5 MAIN DIP BUCK STRIPPING
LEGEND:
BOREHOLES DRILLED BY OSM
BOREHOLES PREVIOUSLY DRILLED
HIGH TEMPERATURE AREAS
CONDITIONED TEMPERATURE AREA
FEBRUARY, 1983
CENTRALIA MINE FIRE
PROJECT AREA
CENTRALIA BOROUGH
CONYNGHAM TOWNSHIP
COLUMBIA COUNTY, PA.
U.S. Department of the Interior
Office Of Surface Mining
PREPARED BY:
PHOTO SCIENCE, INC.
MONTGOMERY COUNTY AIRPARK, GAITHERSBURG MD
UTILIZING STEREOPHOTOGRAMMETRIC METHODS
FROM PHOTOGRAPHY DATED: APRIL 23, 1980
CONTOUR INTERVAL 2'
SCALE 1" = 100 FEET
F-14-13