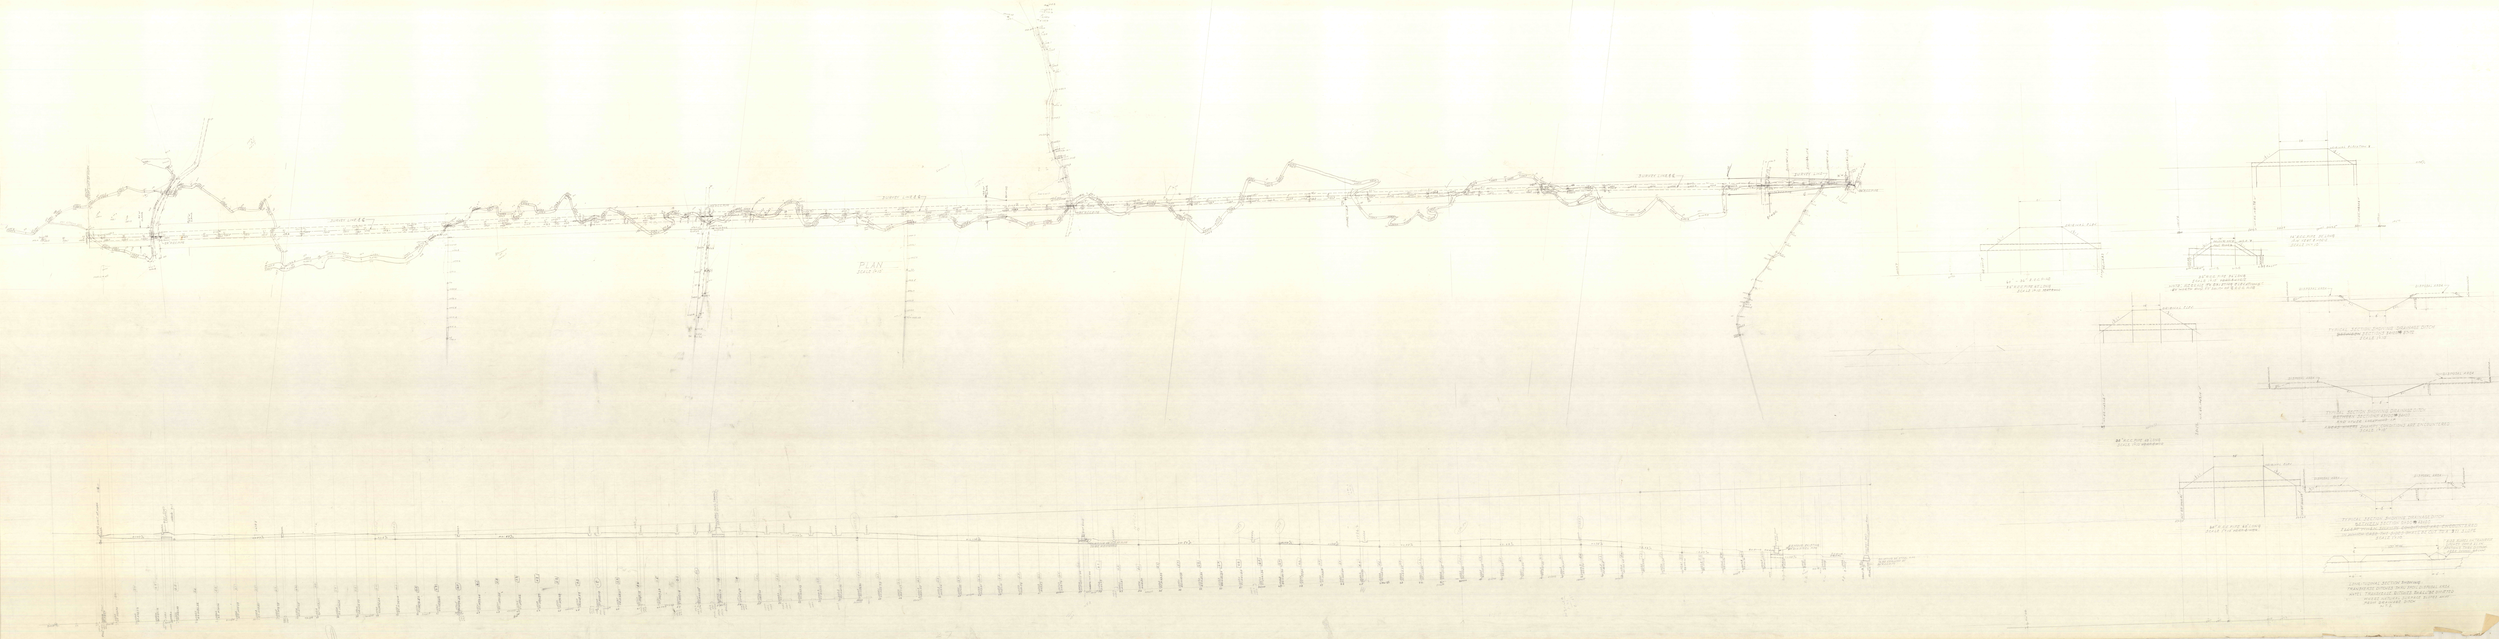
PLAN
SCALE 1:50
SUNNY CREEK
SUNNY CREEK
SUNNY CREEK
SUNNY CREEK
NATURAL SURFACE
NATURAL SURFACE
NATURAL SURFACE