NOTE
Influent, effluent & sludge pipes & walkway may be oriented to suit local conditions

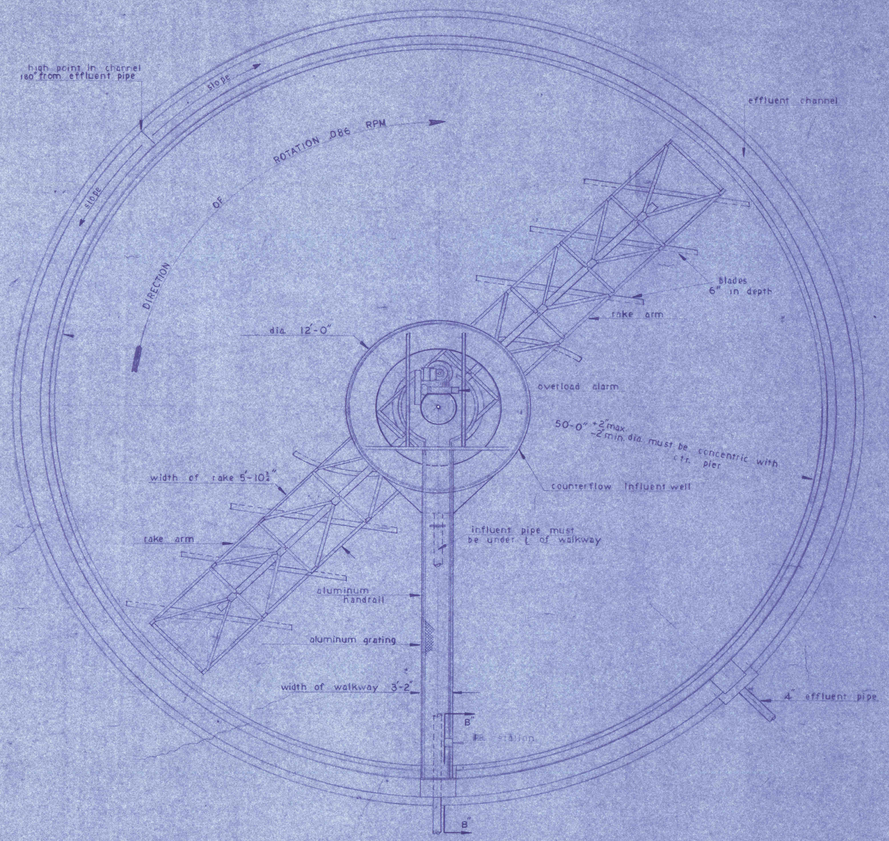

PLAN
SCALE: ¼" = 1'

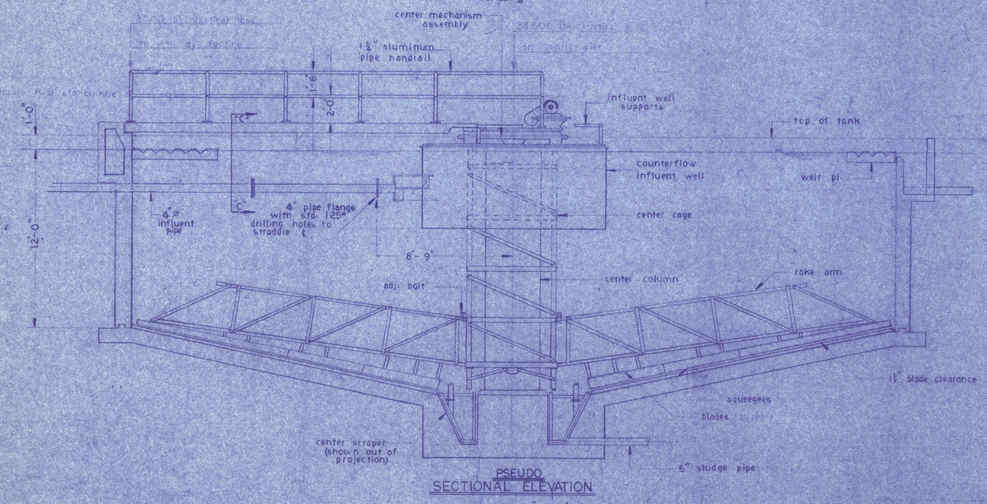

PSEUDO SECTIONAL ELEVATION
SCALE: ¼" = 1'

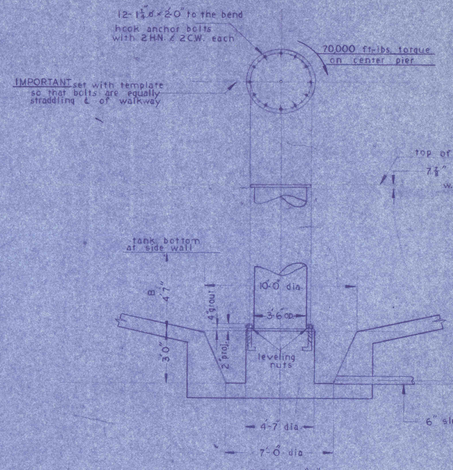

DETAIL A
SHOWING CONCRETE AT CENTER OF TANK
SCALE: ¼" = 1'

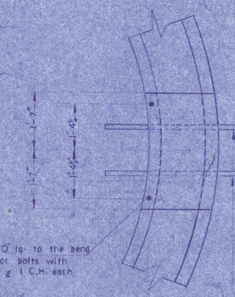

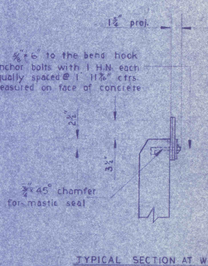

TYPICAL SECTION AT WEIR
NO SCALE

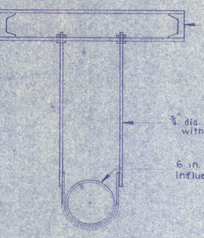

SECTION 'C-C'

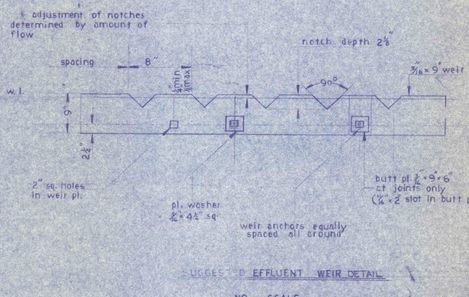

SLUDGE & EFFLUENT WEIR DETAIL
NO SCALE

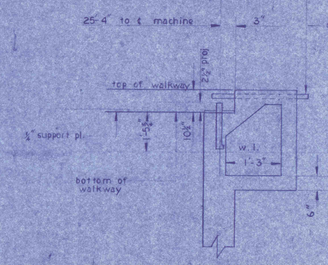

SECTION B-B
NO SCALE

GENERAL NOTES

1. WATER-TIGHT FLANGED SLEEVE FOR ALL PIPES THRU WALLS OR SLABS BELOW WATER LEVEL.
2. REFER TO SITE PLAN DWG. NO FOR LOCATION OF UNIT.

PRE-FINAL

REVISIONS

SLUDGE THICKNER MECHANICAL

CONSTRUCTION OF TREATMENT FACILITIES OF ACID MINE DRAINAGE
RAUSCH CREEK WATERSHED
SCHUYLKILL COUNTY PENNSYLVANIA

JOB NO: 680.5
DATE: NOV. 1969
SCALE: NOTED
DRAWN: G.C.F.
APPROVED: T.H.R. J.J.L.

ANTHRACITE RESEARCH & DEVELOPMENT CO. INC.
consulting engineers
POTTSVILLE TAMAQUA
PENNSYLVANIA

DRAWING NO: C-19