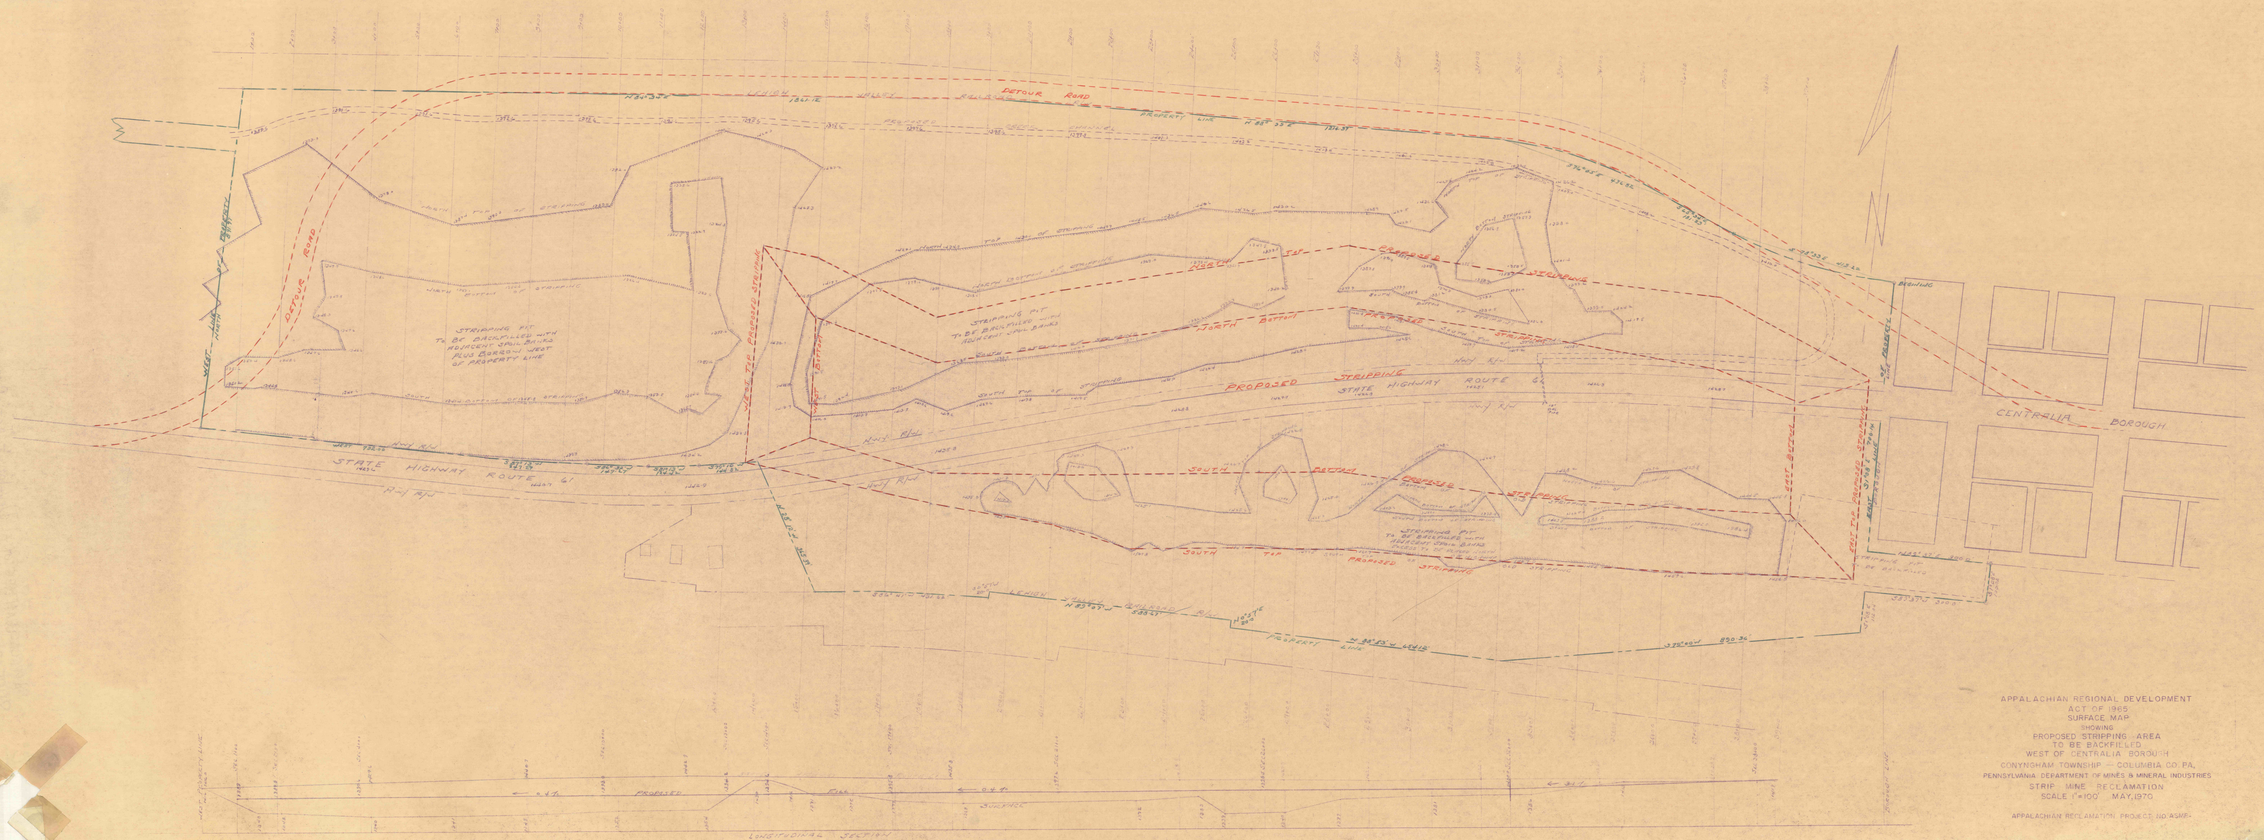

APPALACHIAN REGIONAL DEVELOPMENT
ACT OF 1965
SURFACE MAP
SHOWING
PROPOSED STRIPPING AREA
TO BE BACKFILLED
WEST OF CENTRALIA BOROUGH
CONYNGHAM TOWNSHIP — COLUMBIA CO. PA.
PENNSYLVANIA DEPARTMENT OF MINES & MINERAL INDUSTRIES
STRIP MINE RECLAMATION
SCALE 1"=100' MAY, 1970

APPALACHIAN RECLAMATION PROJECT NO. ASMR-