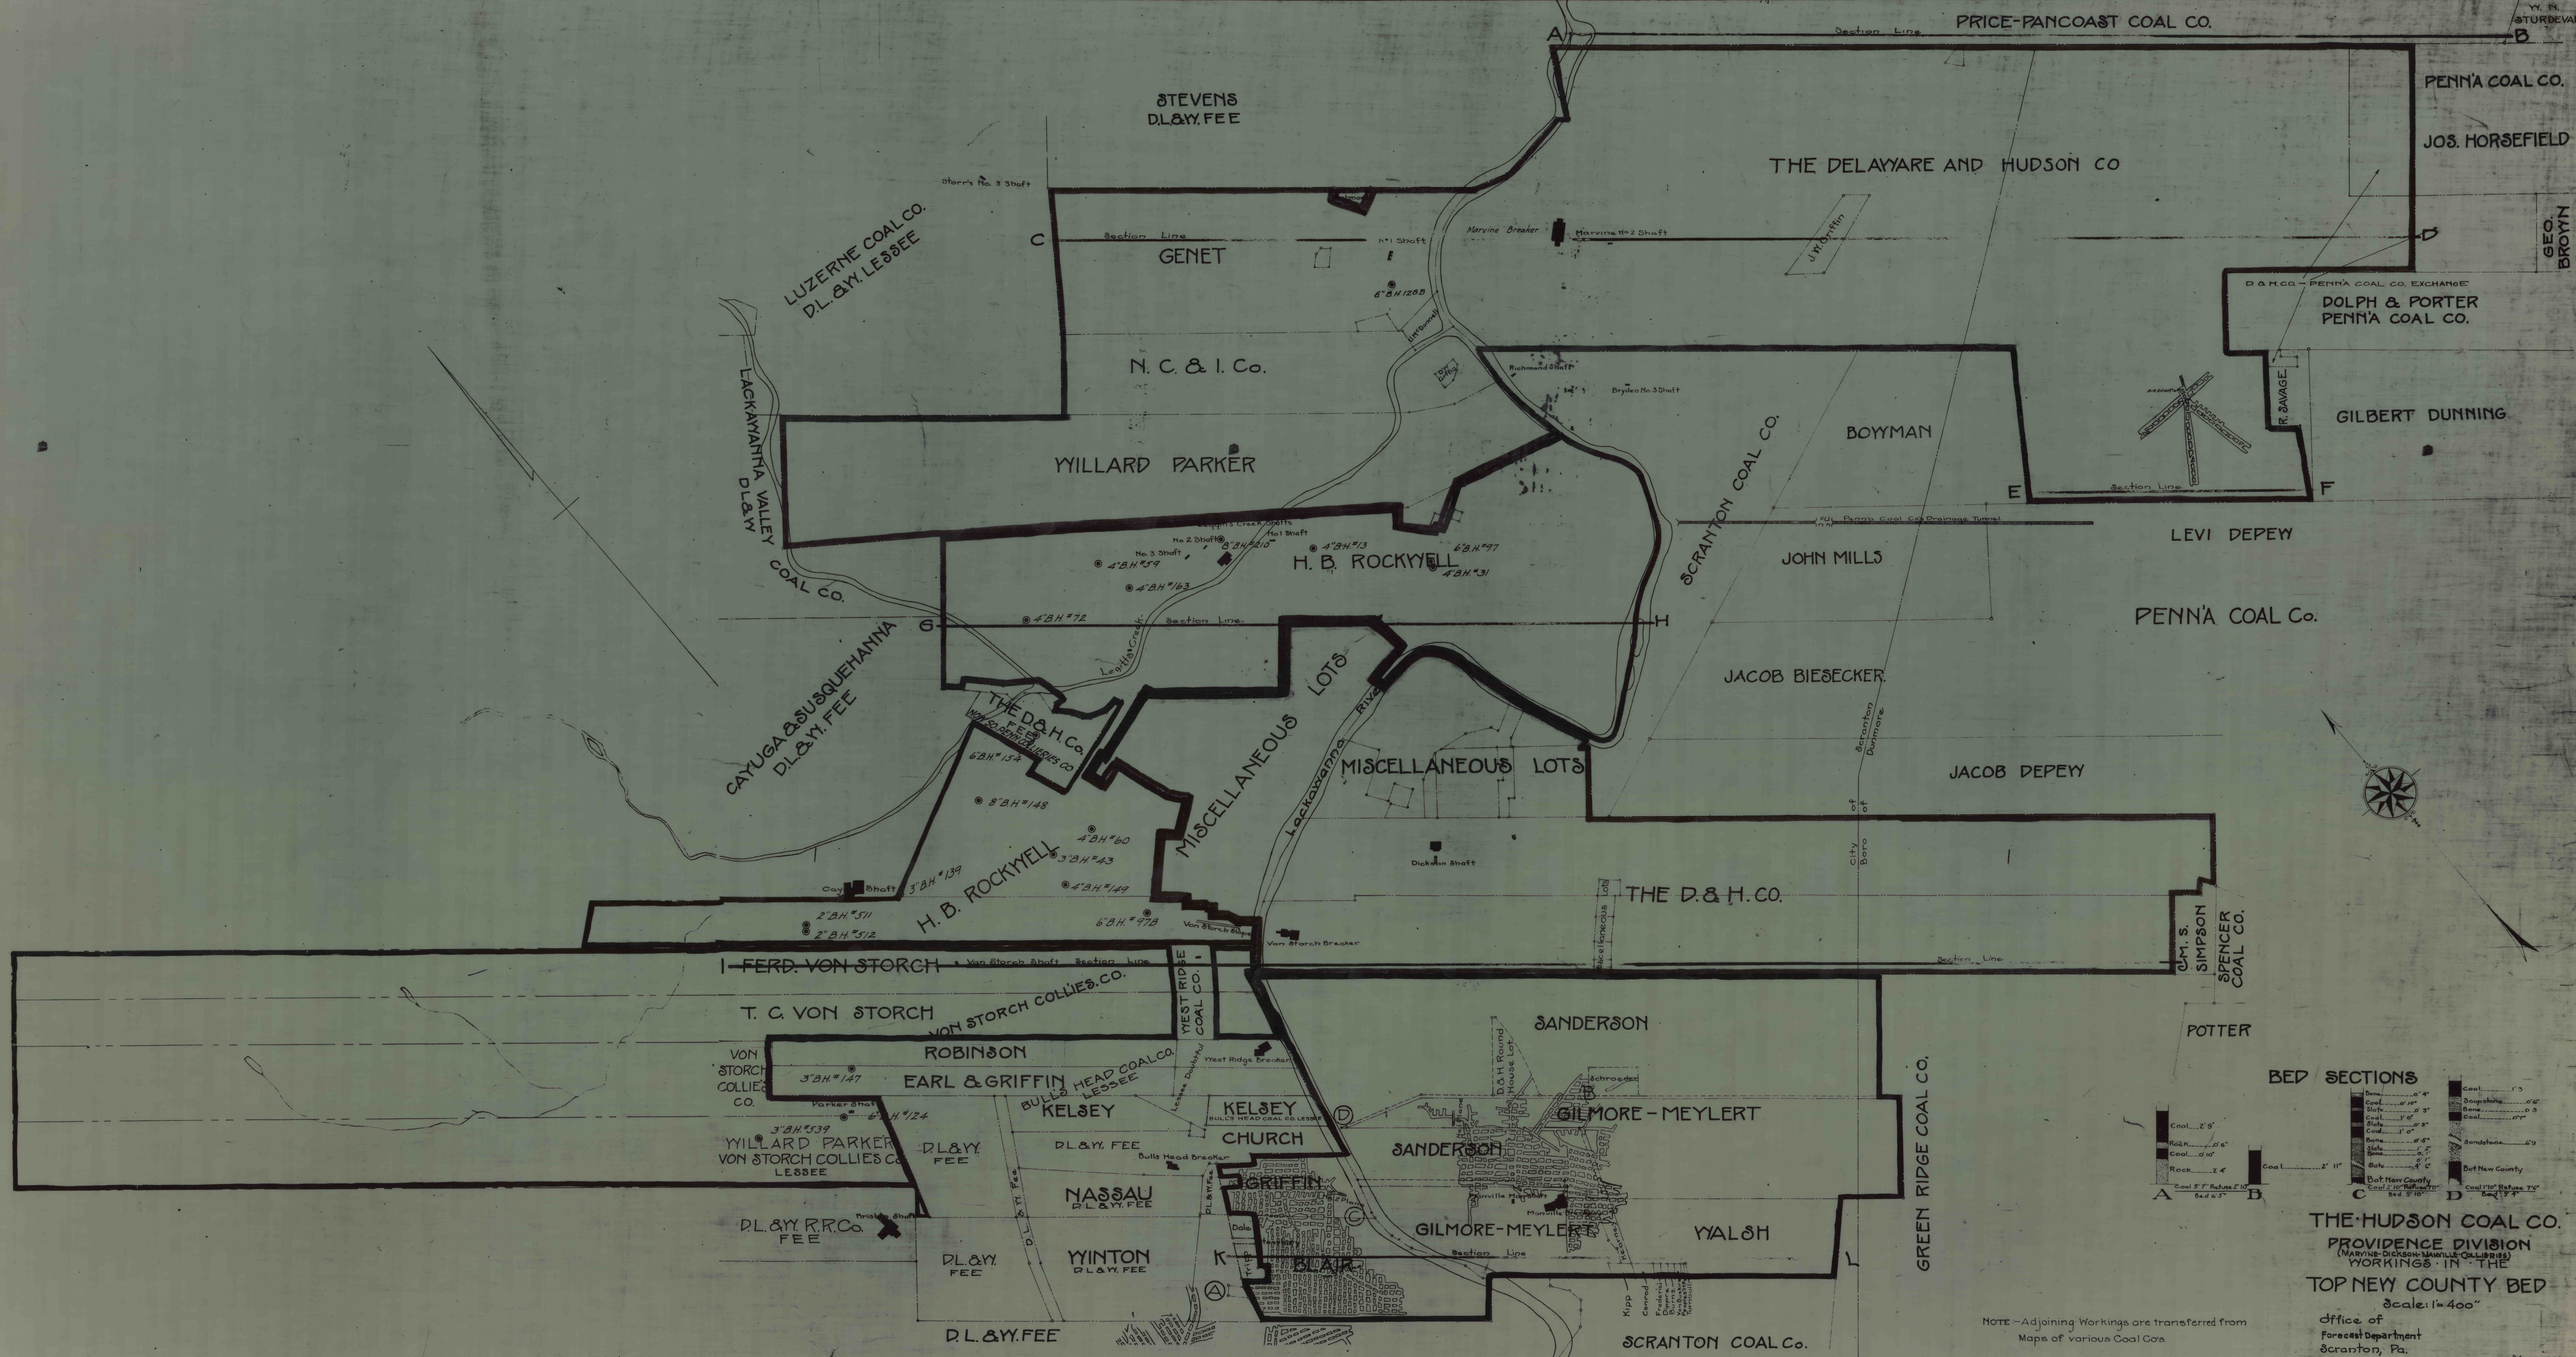
PRICE-PANCOAST COAL CO.
Section Line
A
B
PENN'A COAL CO.
JOS. HORSEFIELD
GEO. BROWN
STEVENS
D.L.&W. FEE
THE DELAWARE AND HUDSON CO
Starr's No. 3 Shaft
LUZERNE COAL CO.
D.L.&W. LESSEE
C
GENET
No. 1 Shaft
Marvine Breaker
Marvine No. 2 Shaft
J.W. Griffin
D
D. & H. CO. - PENN'A COAL CO. EXCHANGE
DOLPH & PORTER
PENN'A COAL CO.
N. C. & I. Co.
Richmond Shaft
No. 1 Shaft
Boyden No. 3 Shaft
R. SAVAGE
GILBERT DUNNING
WILLARD PARKER
SCRANTON COAL CO.
BOYMAN
E
F
Section Line
LEVI DEPEW
JOHN MILLS
LACKAWANNA VALLEY
D.L.&W.
COAL CO.
No. 2 Shaft
No. 3 Shaft
No. 1 Shaft
H. B. ROCKWELL
PENN'A COAL Co.
G
H
Section Line
JACOB BIESECKER
CAYUGA & SUSQUEHANNA
D.L.&W. FEE
THE D. & H. Co.
FEE
MISCELLANEOUS LOTS
Lackawanna River
MISCELLANEOUS LOTS
JACOB DEPEW
H. B. ROCKWELL
Cayuga Shaft
Dickson Shaft
THE D. & H. CO.
Von Storch Breaker
Section Line
J.M.S. SIMPSON
SPENCER COAL CO.
FERD. VON STORCH
T. C. VON STORCH
VON STORCH COLLIES CO.
YEST RIDGE COAL CO.
SANDERSON
POTTER
ROBINSON
EARL & GRIFFIN
BULL'S HEAD COAL CO. LESSEE
Yest Ridge Breaker
KELSEY
KELSEY
CHURCH
GILMORE-MEYLERT
SANDERSON
WILLARD PARKER
VON STORCH COLLIES CO.
LESSEE
D.L.&W. FEE
Bulls Head Breaker
NASSAU
D.L.&W. FEE
GRIFFIN
D.L.&W. R.R.Co.
FEE
WINTON
D.L.&W. FEE
BLAIR
GILMORE-MEYLERT
WALSH
Section Line
GREEN RIDGE COAL CO.
D.L.&W. FEE
SCRANTON COAL Co.
BED SECTIONS
THE HUDSON COAL CO.
PROVIDENCE DIVISION
(MARVINE-DICKSON-MANVILLE COLLIERIES)
WORKINGS IN THE
TOP NEW COUNTY BED
Scale: 1" = 400'
Office of
Forecast Department
Scranton, Pa.
NOTE - Adjoining Workings are transferred from Maps of various Coal Cos.