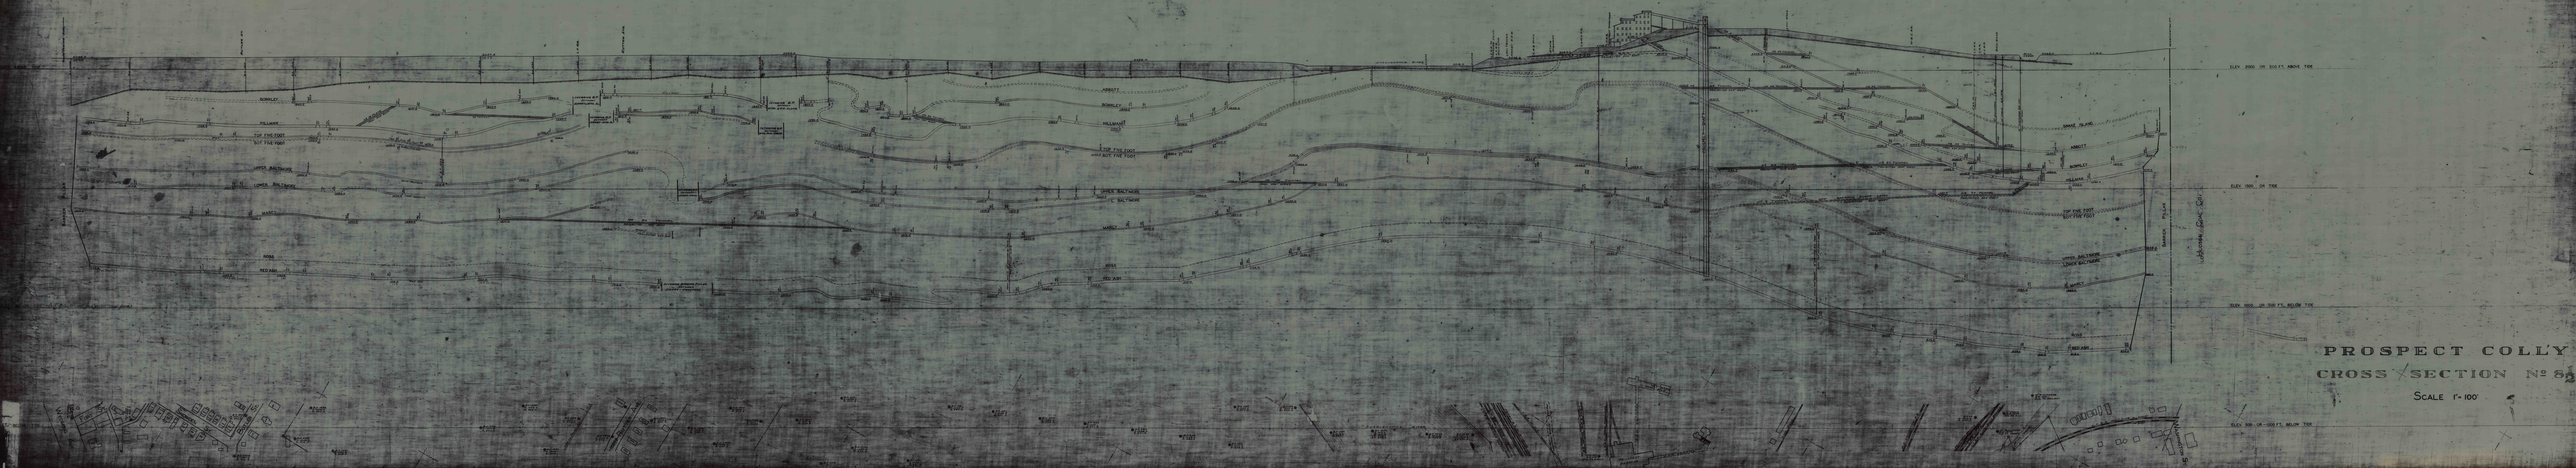

W.B.C.R.R.
L.V.R.R.
C.R.R.
BACK ROAD
MILL CREEK
2063.0
WASHINGTON
ELEV. 2000 OR 500 FT. ABOVE TIDE
ELEV. 1500 OR TIDE
ELEV. 1000 OR 500 FT. BELOW TIDE
NO. 55 TUNNEL
NO. 43 TUNNEL
NO. 67 TUNNEL
NO. 77 TUNNEL
ROCK SLOPE
SNAKE ISLAND
ABBOTT
BOWKLEY
HILLMAN
TOP FIVE FOOT
BOT. FIVE FOOT
UPPER BALTIMORE
LOWER BALTIMORE
MARCY
ROSS
RED ASH
BARRIER PILLAR
Hudson Coal Co.

PROSPECT COLL'Y

CROSS SECTION Nº 8½

Scale 1"= 100'