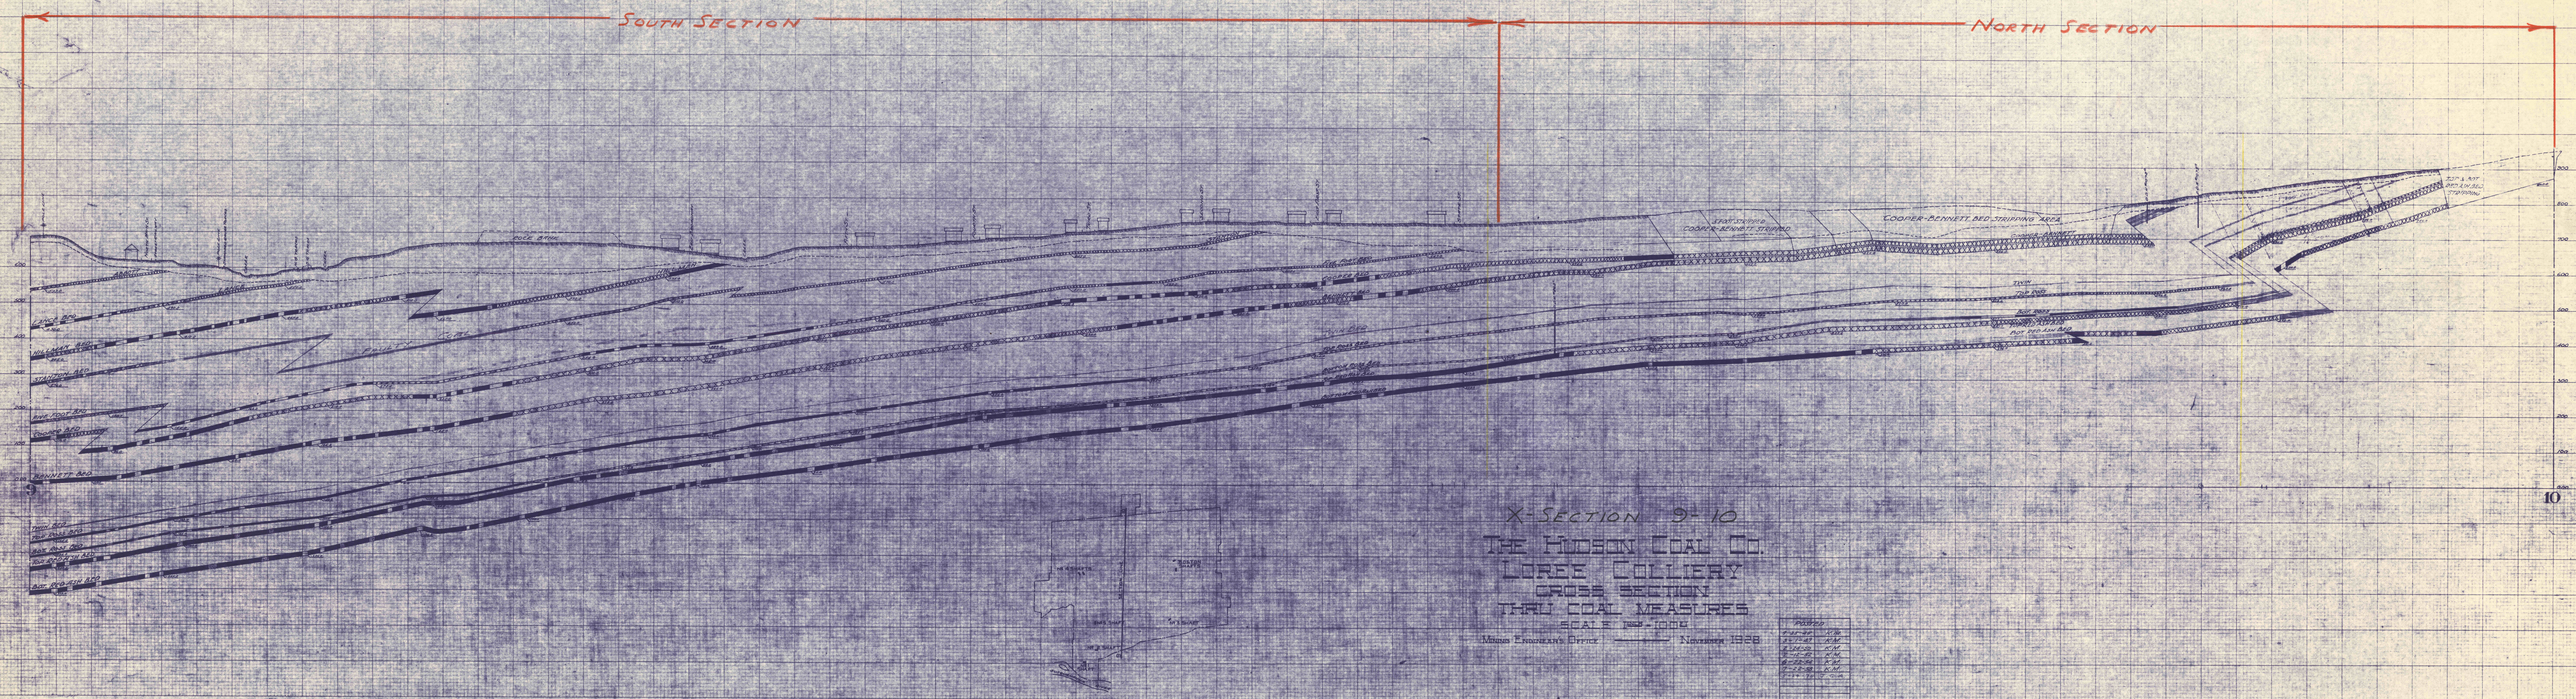
SOUTH SECTION
NORTH SECTION
COOPER-BENNETT BED STRIPPING AREA
EAST SECTION
COOPER-BENNETT STRIPPED
TWIN
FLAT BED LIVE BED
BENNETT BED
9
10
X-SECTION 9-10
THE HUDSON COAL CO.
LOREE COLLIERY
CROSS SECTION
THRU COAL MEASURES
SCALE 1" = 100'
Mining Engineer's Office
November 1928