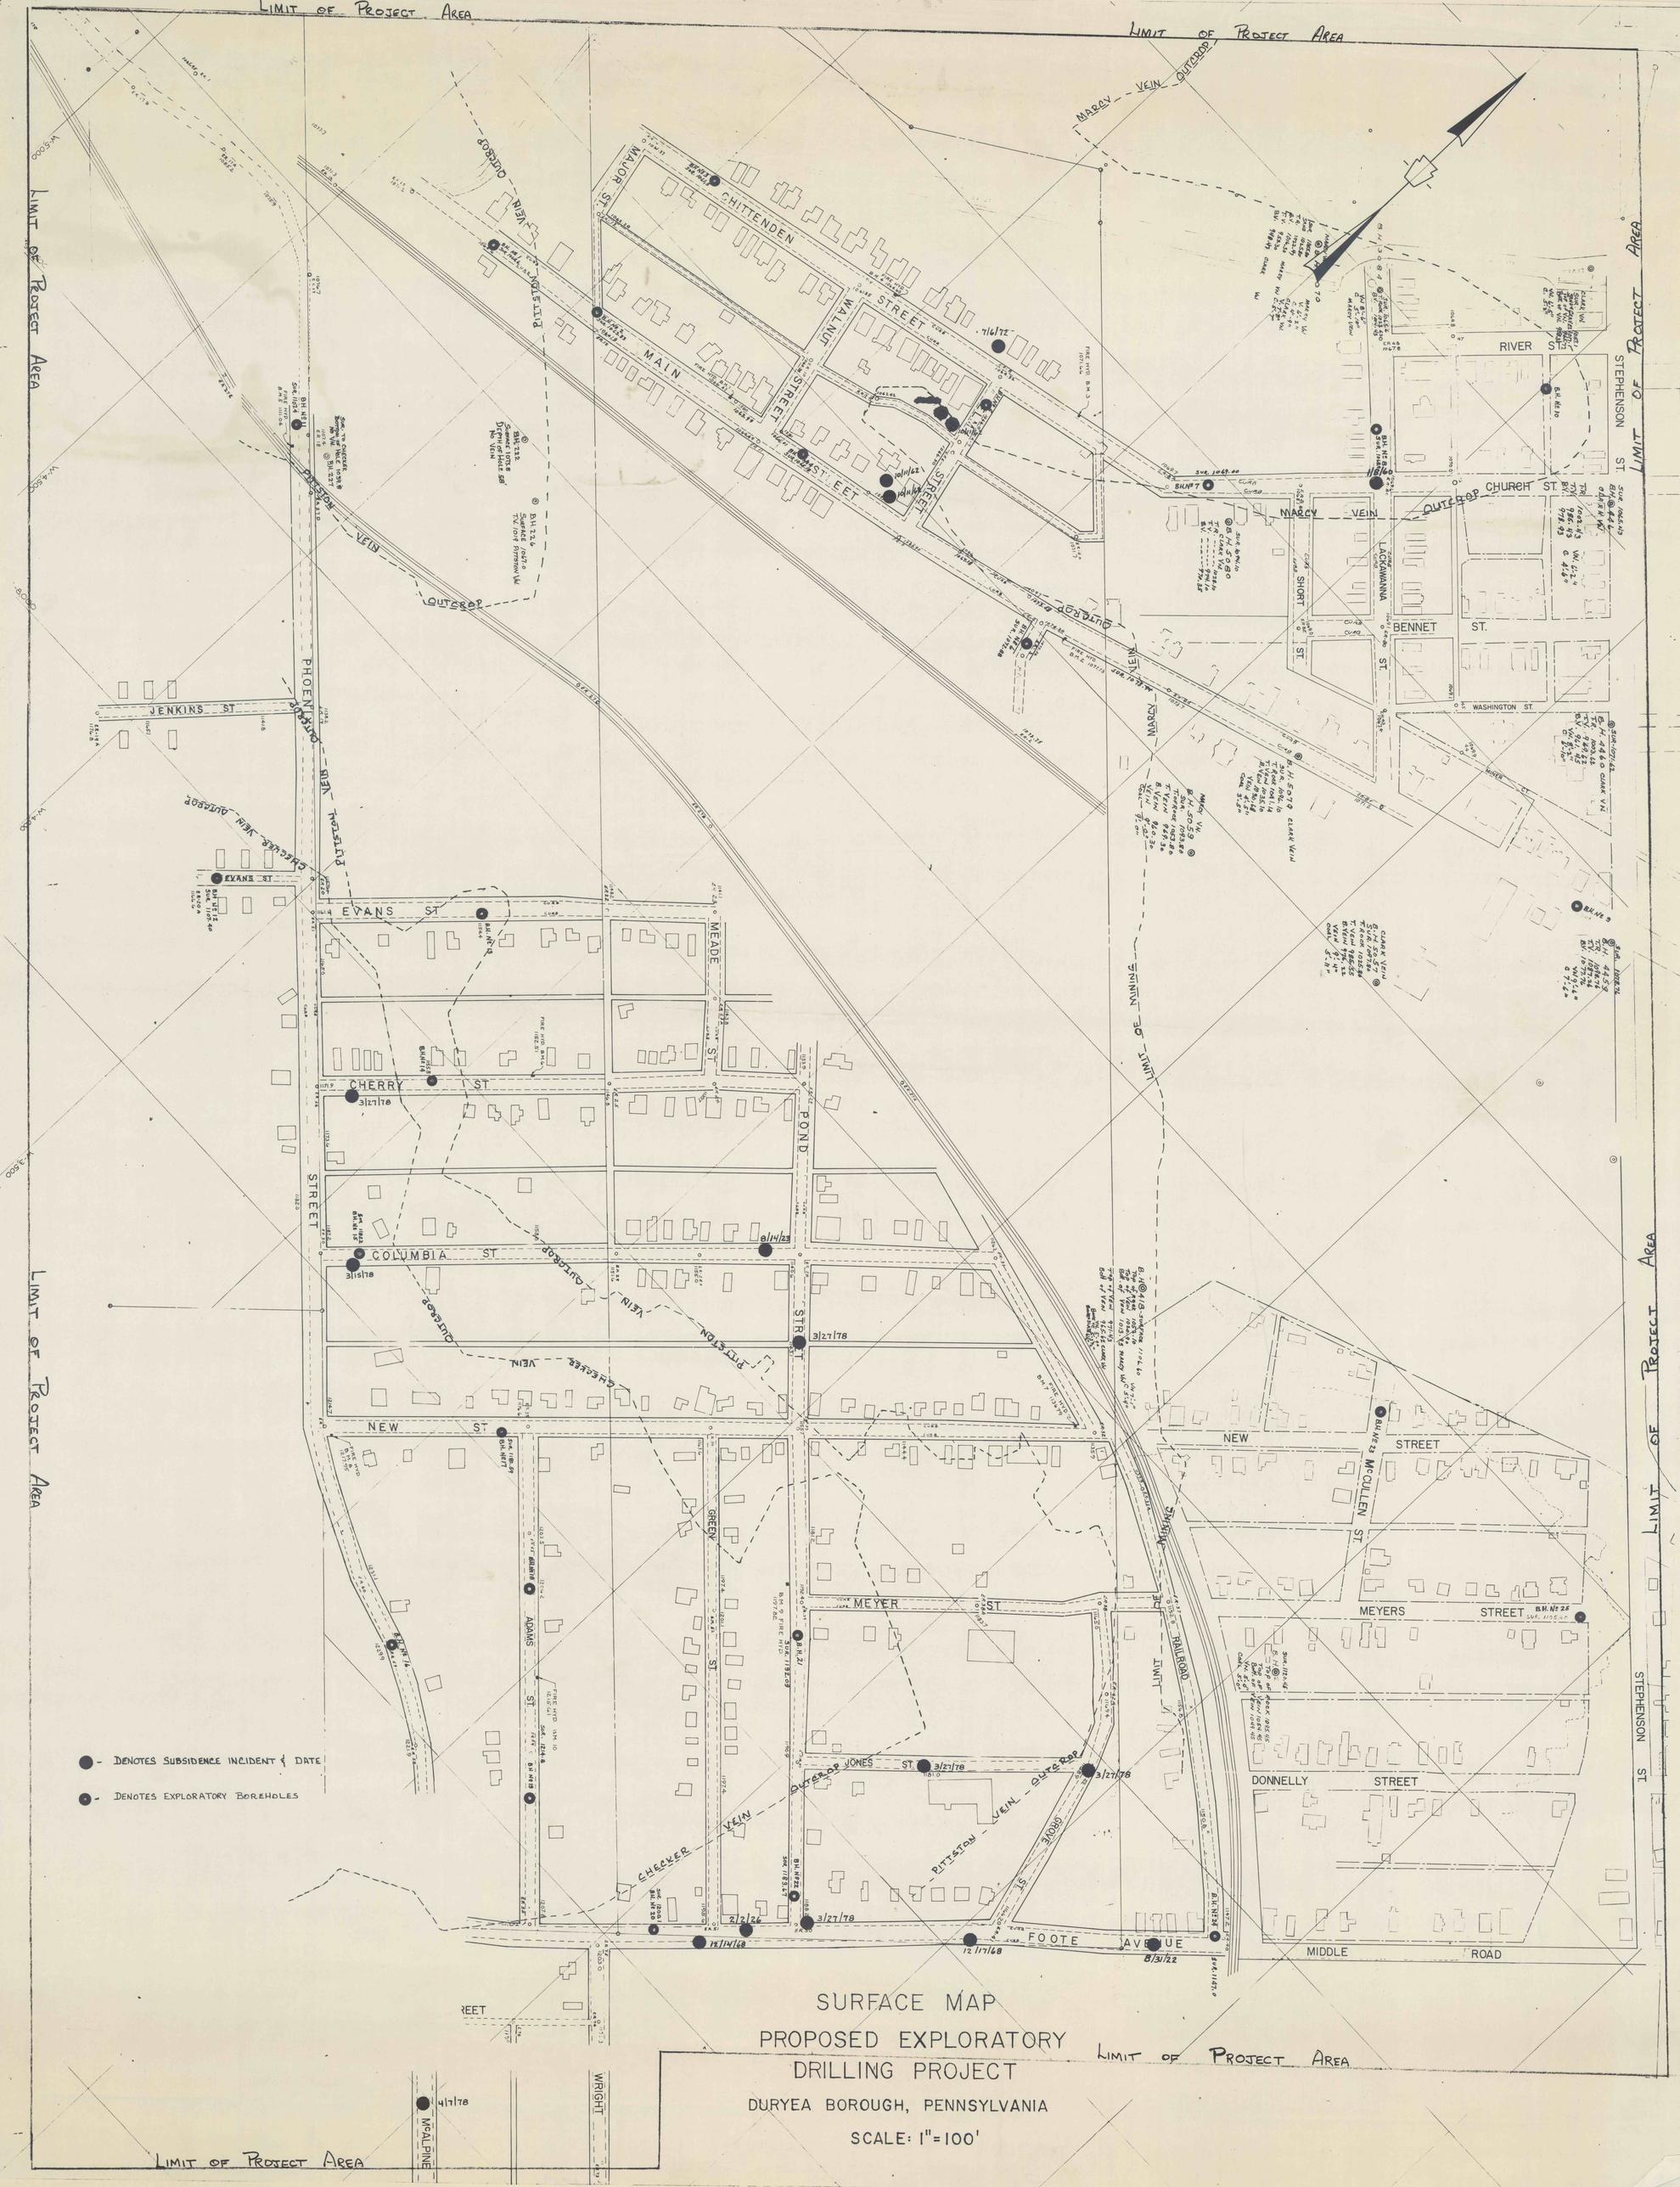


SURFACE MAP
PROPOSED EXPLORATORY
DRILLING PROJECT
DURYEA BOROUGH, PENNSYLVANIA
SCALE: 1"=100'