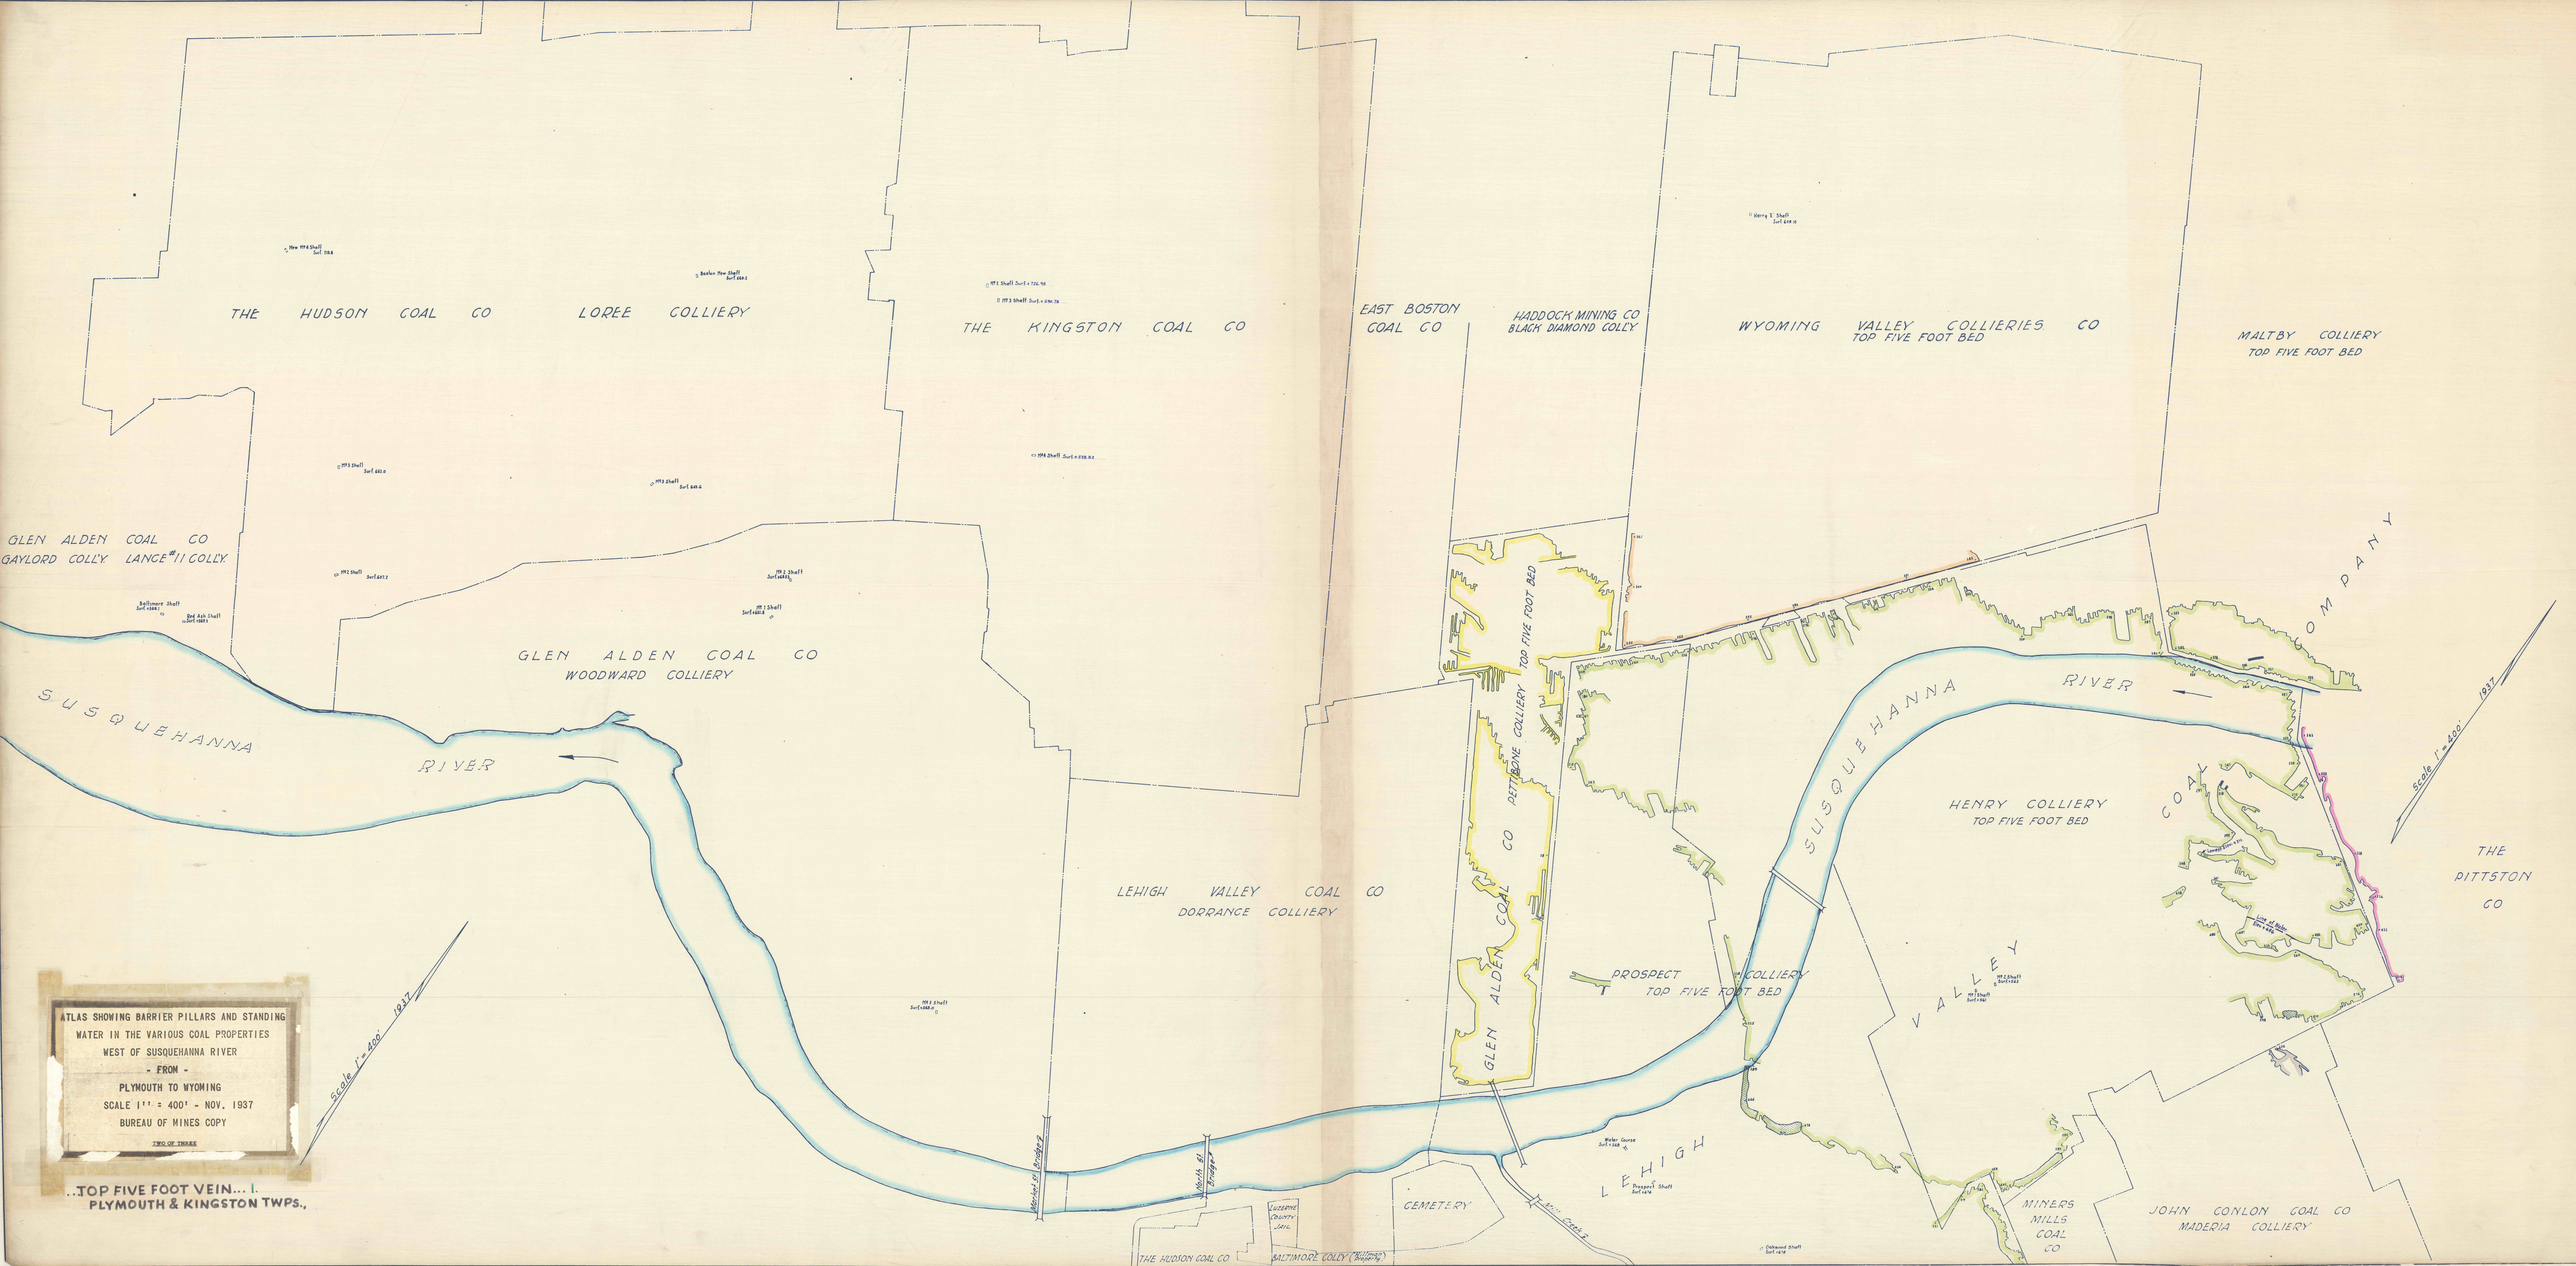
ATLAS SHOWING BARRIER PILLARS AND STANDING WATER IN THE VARIOUS COAL PROPERTIES WEST OF SUSQUEHANNA RIVER
- FROM -
PLYMOUTH TO WYOMING
SCALE 1" = 400' - NOV. 1937
BUREAU OF MINES COPY
TWO OF THREE
..TOP FIVE FOOT VEIN... I.
PLYMOUTH & KINGSTON TWPS.,
Scale 1" = 400' 1937
THE HUDSON COAL CO
LOREE COLLIERY
THE KINGSTON COAL CO
EAST BOSTON COAL CO
HADDOCK MINING CO
BLACK DIAMOND COLLY
WYOMING VALLEY COLLIERIES CO
TOP FIVE FOOT BED
MALTBY COLLIERY
TOP FIVE FOOT BED
GLEN ALDEN COAL CO
GAYLORD COLLY LANCE #11 COLLY
GLEN ALDEN COAL CO
WOODWARD COLLIERY
SUSQUEHANNA RIVER
LEHIGH VALLEY COAL CO
DORRANCE COLLIERY
GLEN ALDEN COAL CO
PETTIBONE COLLIERY
TOP FIVE FOOT BED
PROSPECT COLLIERY
TOP FIVE FOOT BED
HENRY COLLIERY
TOP FIVE FOOT BED
LEHIGH VALLEY COAL COMPANY
THE PITTSTON CO
CEMETERY
MINERS MILLS COAL CO
JOHN CONLON COAL CO
MADERIA COLLIERY
THE HUDSON COAL CO
BALTIMORE COLLY (Wolfpen)
Market St Bridge
North St Bridge
Water Course
Prospect Shaft
Outbound Shaft