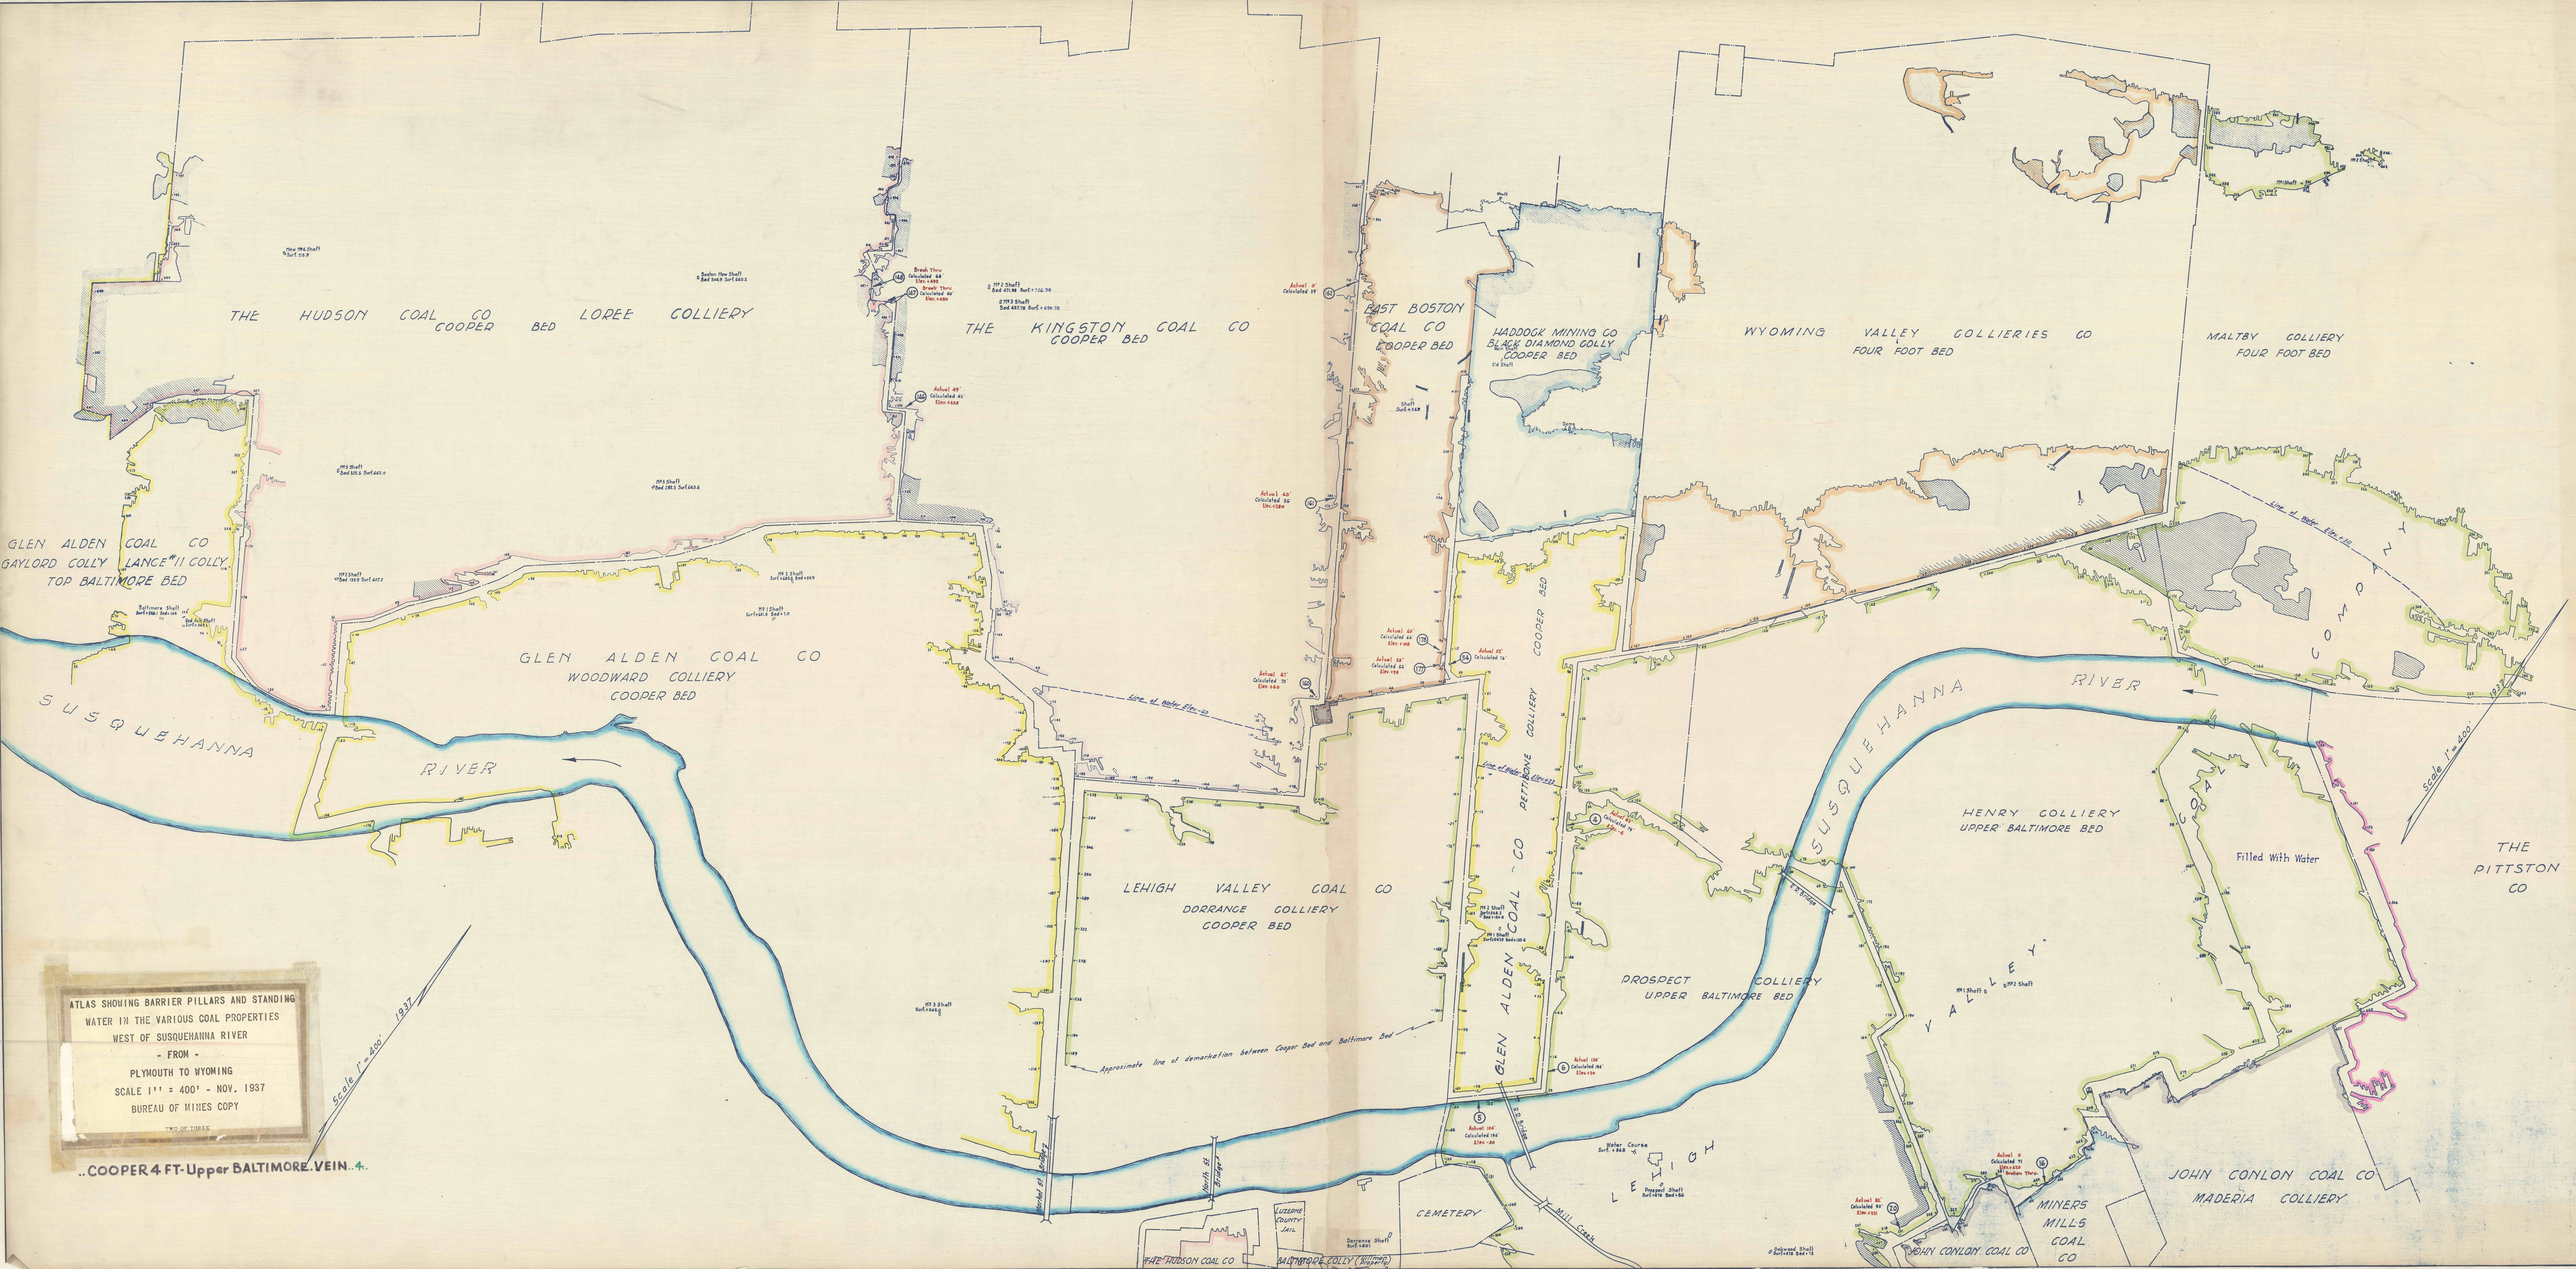
THE HUDSON COAL CO
COOPER BED
LOREE COLLIERY
THE KINGSTON COAL CO
COOPER BED
EAST BOSTON COAL CO
COOPER BED
HADDOCK MINING CO
BLACK DIAMOND COLLY
COOPER BED
WYOMING VALLEY COLLIERIES CO
FOUR FOOT BED
MALTBY COLLIERY
FOUR FOOT BED
GLEN ALDEN COAL CO
GAYLORD COLLY LANCE"II COLLY
TOP BALTIMORE BED
GLEN ALDEN COAL CO
WOODWARD COLLIERY
COOPER BED
SUSQUEHANNA
RIVER
LEHIGH VALLEY COAL CO
DORRANCE COLLIERY
COOPER BED
GLEN ALDEN COAL CO
PETTSTONE COLLIERY
COOPER BED
PROSPECT COLLIERY
UPPER BALTIMORE BED
HENRY COLLIERY
UPPER BALTIMORE BED
Filled With Water
THE PITTSTON CO
JOHN CONLON COAL CO
MADERIA COLLIERY
MINERS MILLS COAL CO
JOHN CONLON COAL CO
CEMETERY
LEHIGH VALLEY COAL CO
Approximate line of demarkation between Cooper Bed and Baltimore Bed
Line of Water Elev. 12
Scale 1" = 400'
ATLAS SHOWING BARRIER PILLARS AND STANDING
WATER IN THE VARIOUS COAL PROPERTIES
WEST OF SUSQUEHANNA RIVER
- FROM -
PLYMOUTH TO WYOMING
SCALE 1" = 400' - NOV. 1937
BUREAU OF MINES COPY
TWO OF THREE
..COOPER 4 FT-Upper BALTIMORE VEIN..4..