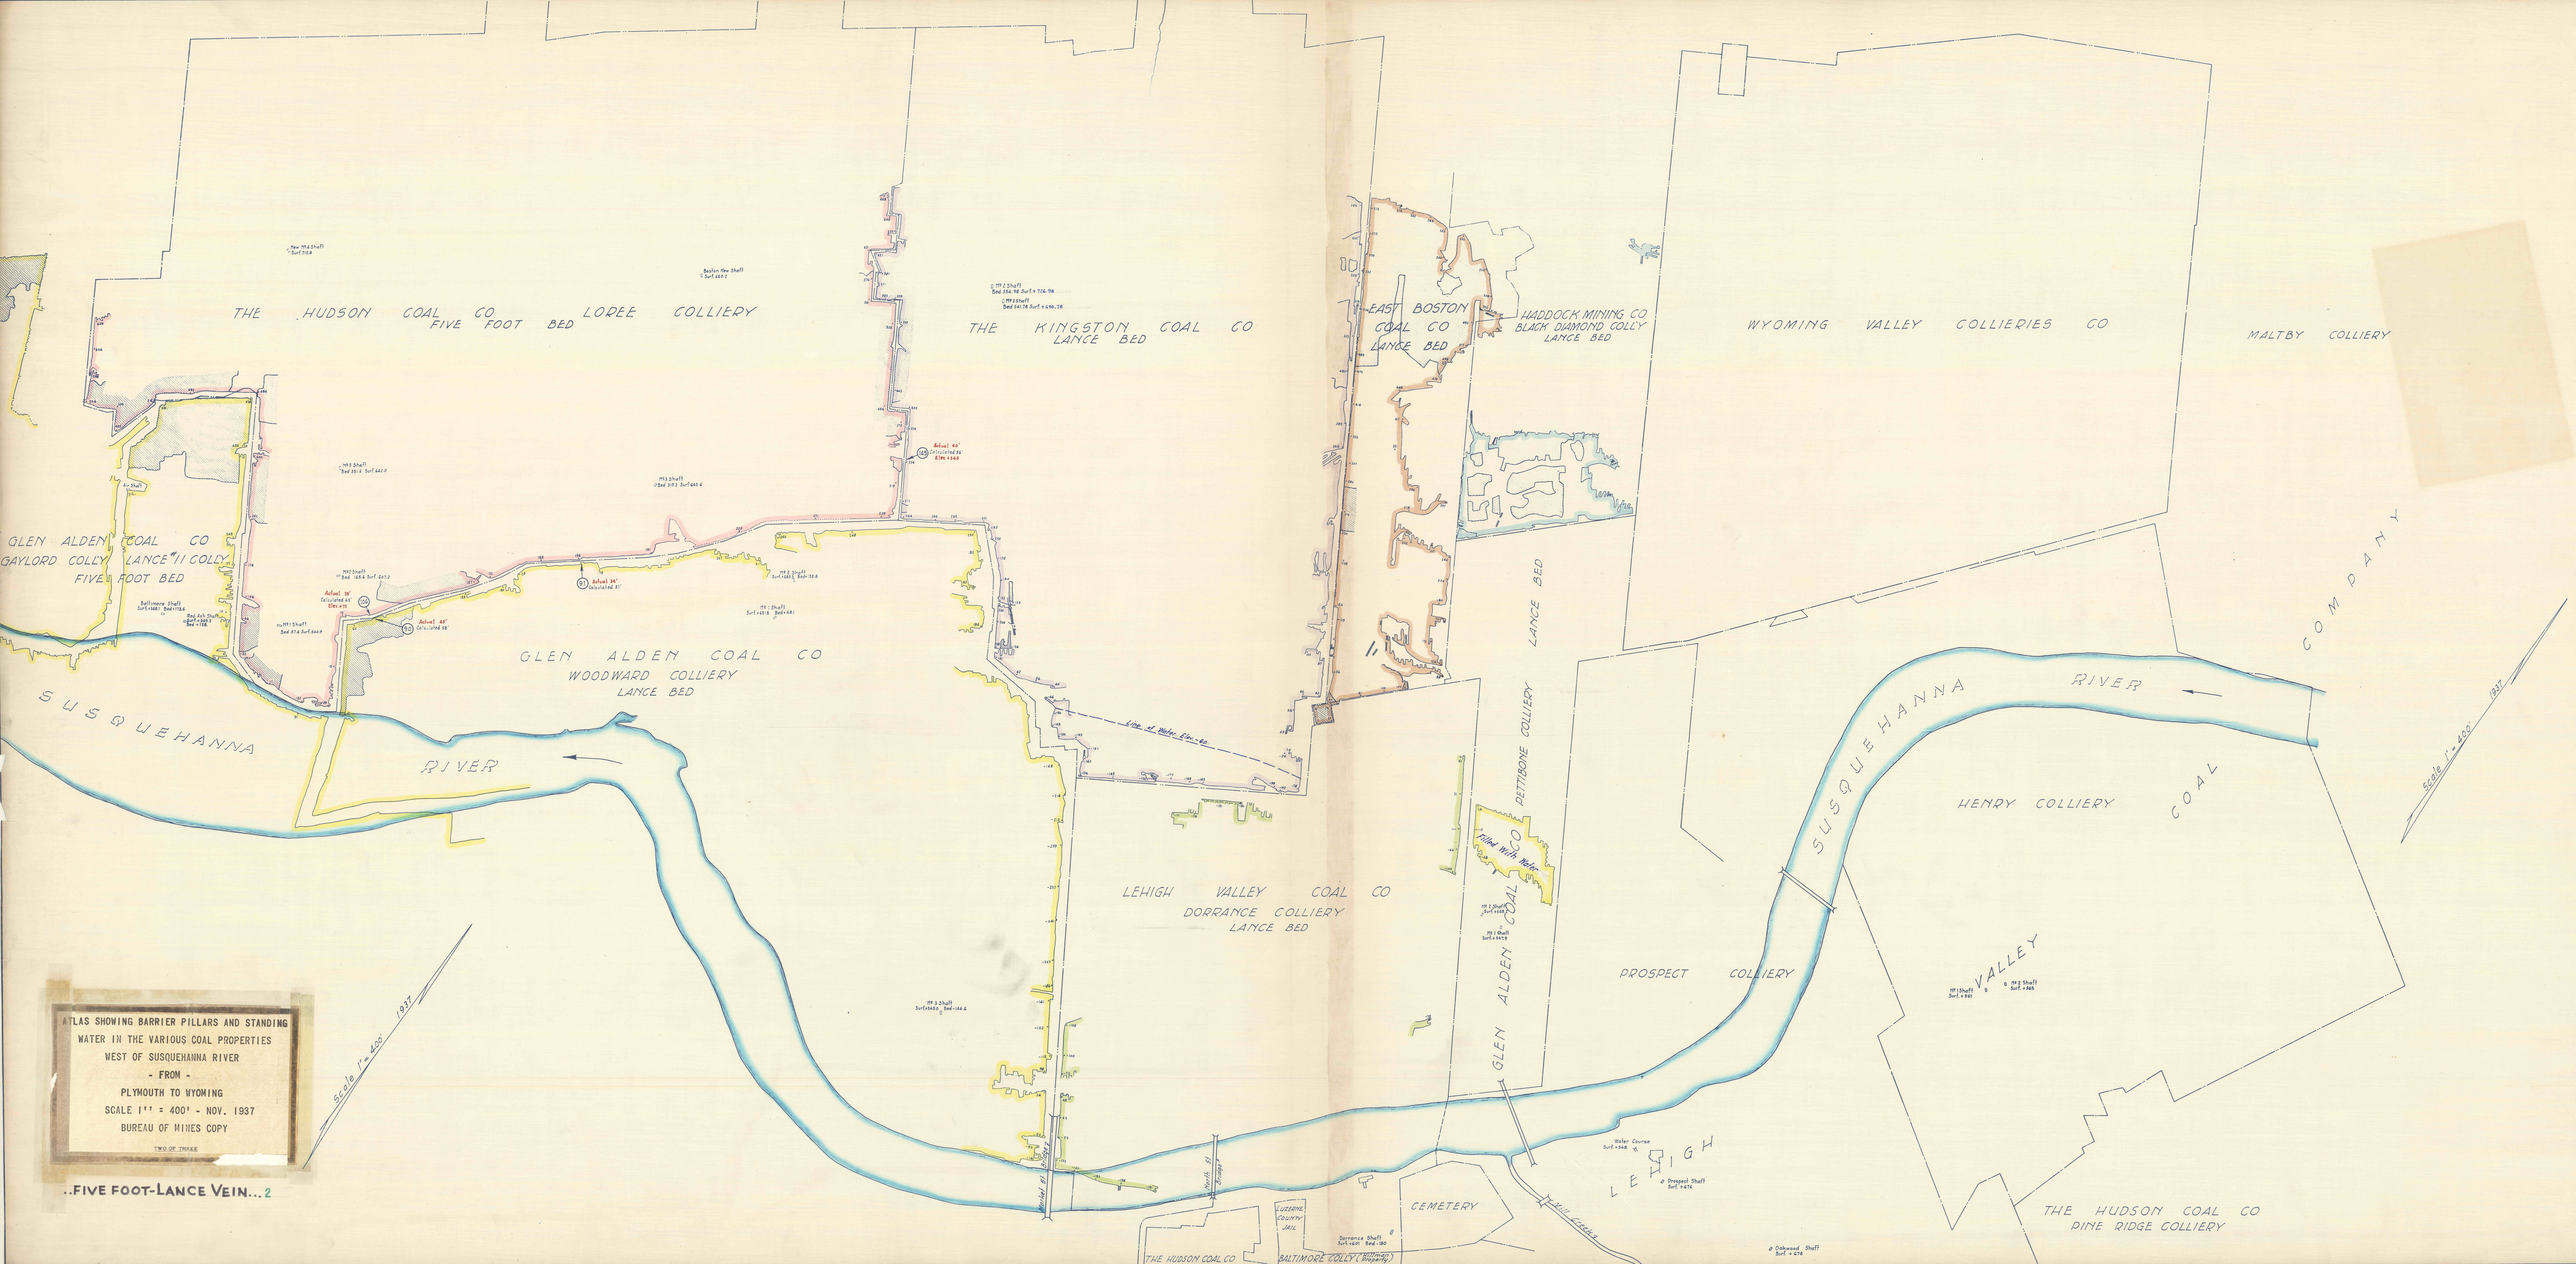

ATLAS SHOWING BARRIER PILLARS AND STANDING WATER IN THE VARIOUS COAL PROPERTIES WEST OF SUSQUEHANNA RIVER
- FROM -
PLYMOUTH TO WYOMING
SCALE 1" = 400' - NOV. 1937
BUREAU OF MINES COPY

TWO OF THREE

..FIVE FOOT-LANCE VEIN...2