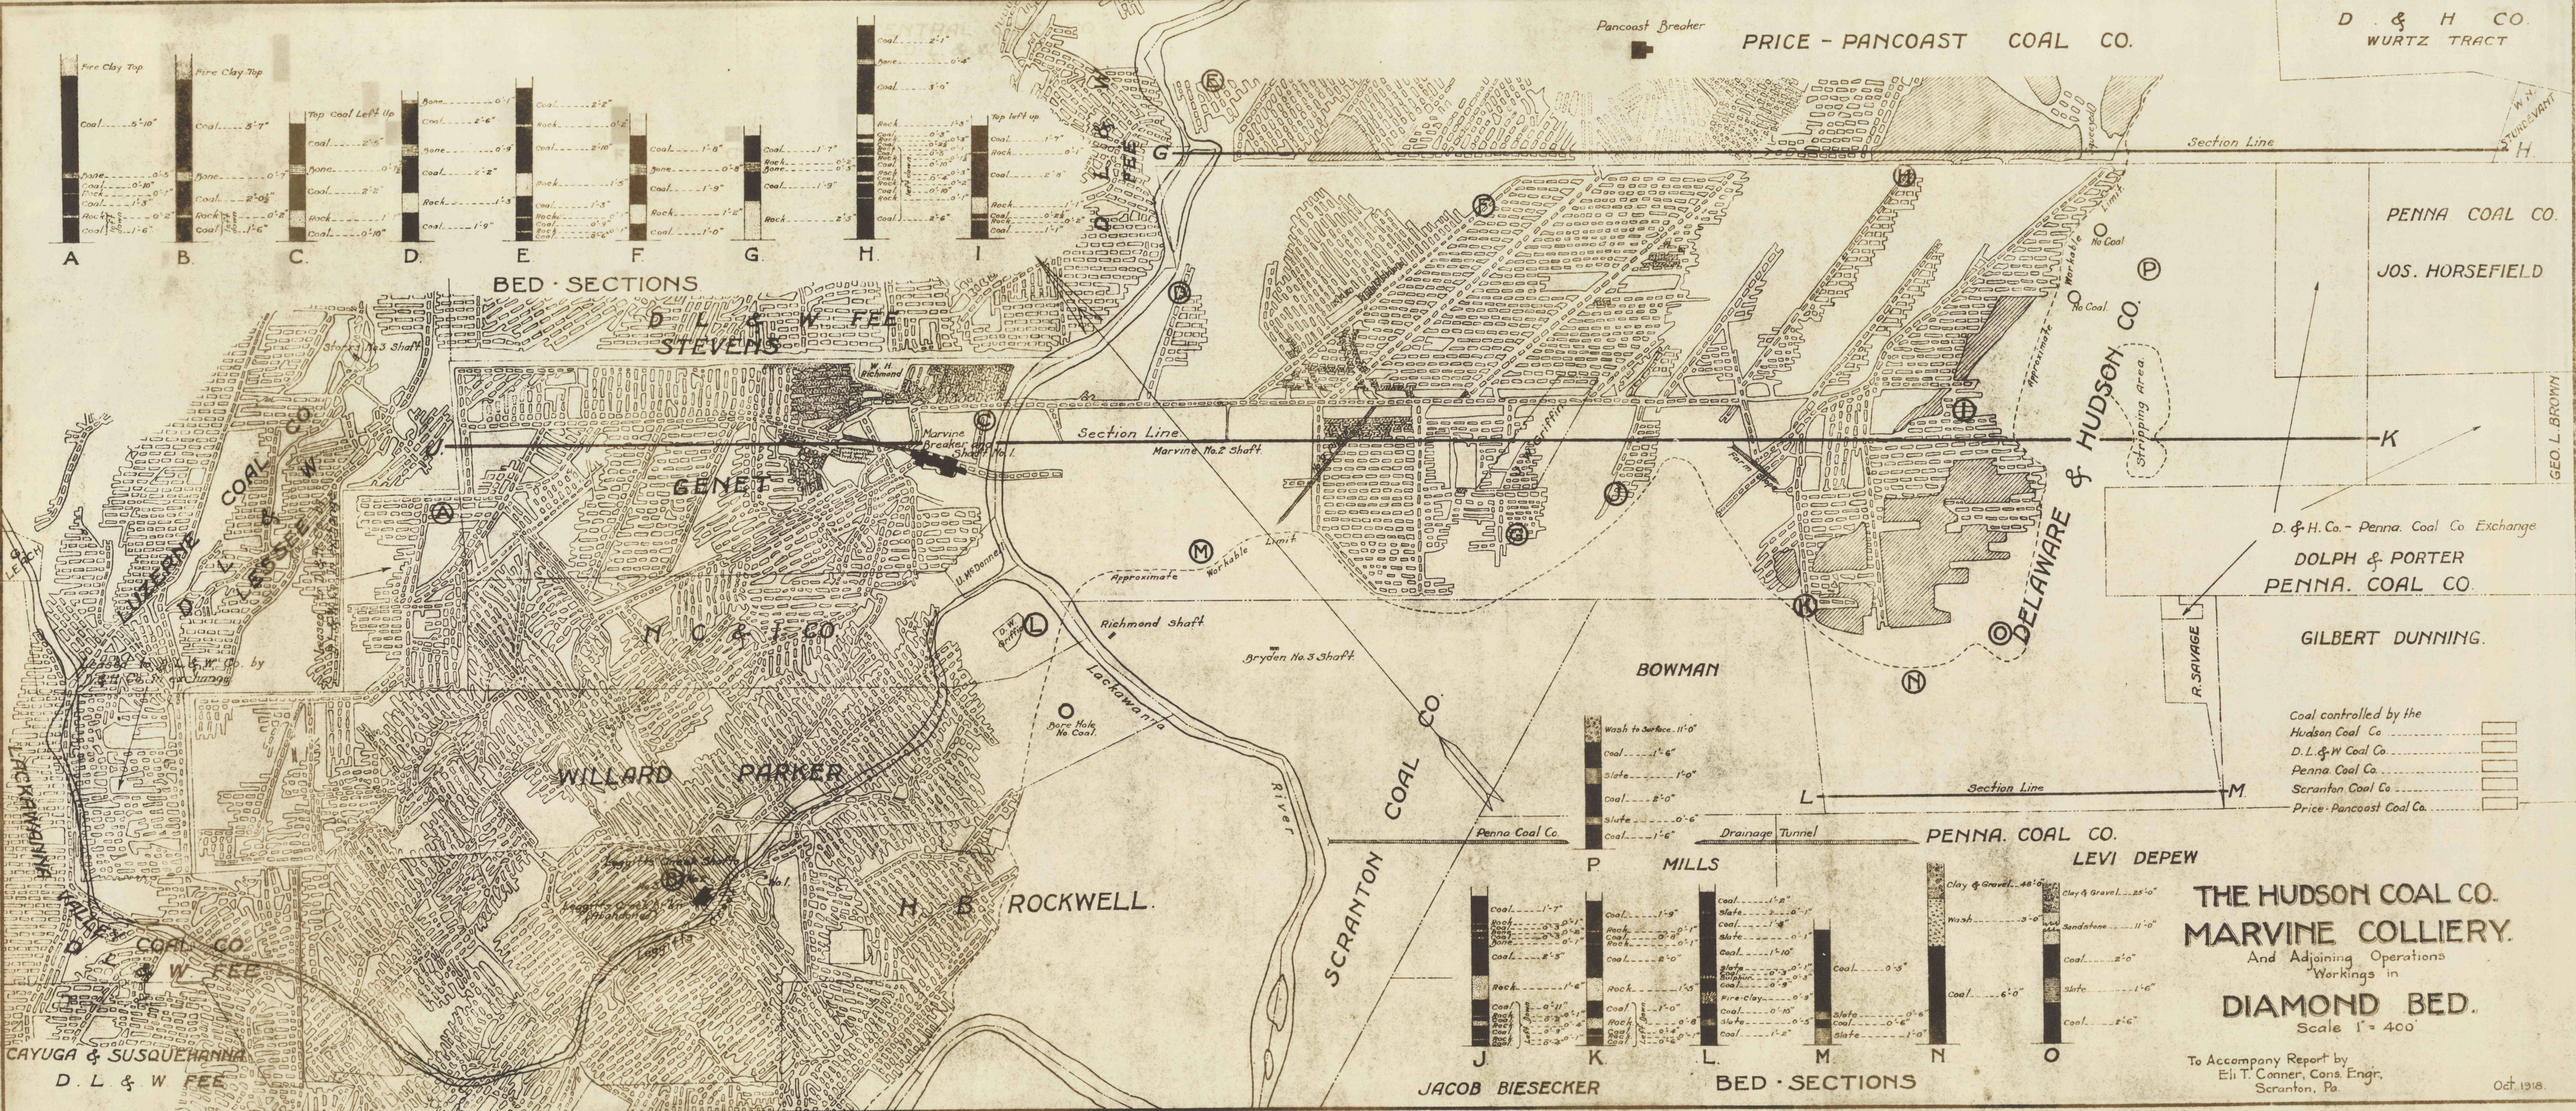
PRICE - PANCOAST COAL CO.
D & H CO.
WURTZ TRACT
Pancoast Breaker
Section Line
PENNA COAL CO.
JOS. HORSEFIELD
GEO. L. BROWN
D. & H. Co. - Penna. Coal Co. Exchange
DOLPH & PORTER
PENNA. COAL CO.
GILBERT DUNNING.
R. SAVAGE
DELAWARE & HUDSON CO.
Stripping area
Approximate Workable Limit
No Coal
Marvine No.2 Shaft
Marvine Breaker and Shaft No.1
Richmond Shaft
Bryden No.3 Shaft
Lackawanna River
SCRANTON COAL CO.
BOWMAN
PENNA. COAL CO.
LEVI DEPEW
MILLS
Penna Coal Co.
Drainage Tunnel
Coal controlled by the
Hudson Coal Co
D.L.&W. Coal Co.
Penna. Coal Co.
Scranton Coal Co
Price-Pancoast Coal Co.
BED · SECTIONS
A
B
C
D
E
F
G
H
I
J
K
L
M
N
O
P
STEVENS
GENET
WILLARD
PARKER
ROCKWELL.
D L & W COAL CO
D L & W FEE
H C & I CO
CAYUGA & SUSQUEHANNA
LACKAWANNA VALLEY COAL CO
THE HUDSON COAL CO.
MARVINE COLLIERY.
And Adjoining Operations
Workings in
DIAMOND BED.
Scale 1" = 400'
To Accompany Report by
Eli T. Conner, Cons. Engr.
Scranton, Pa.
Oct. 1918.
JACOB BIESECKER