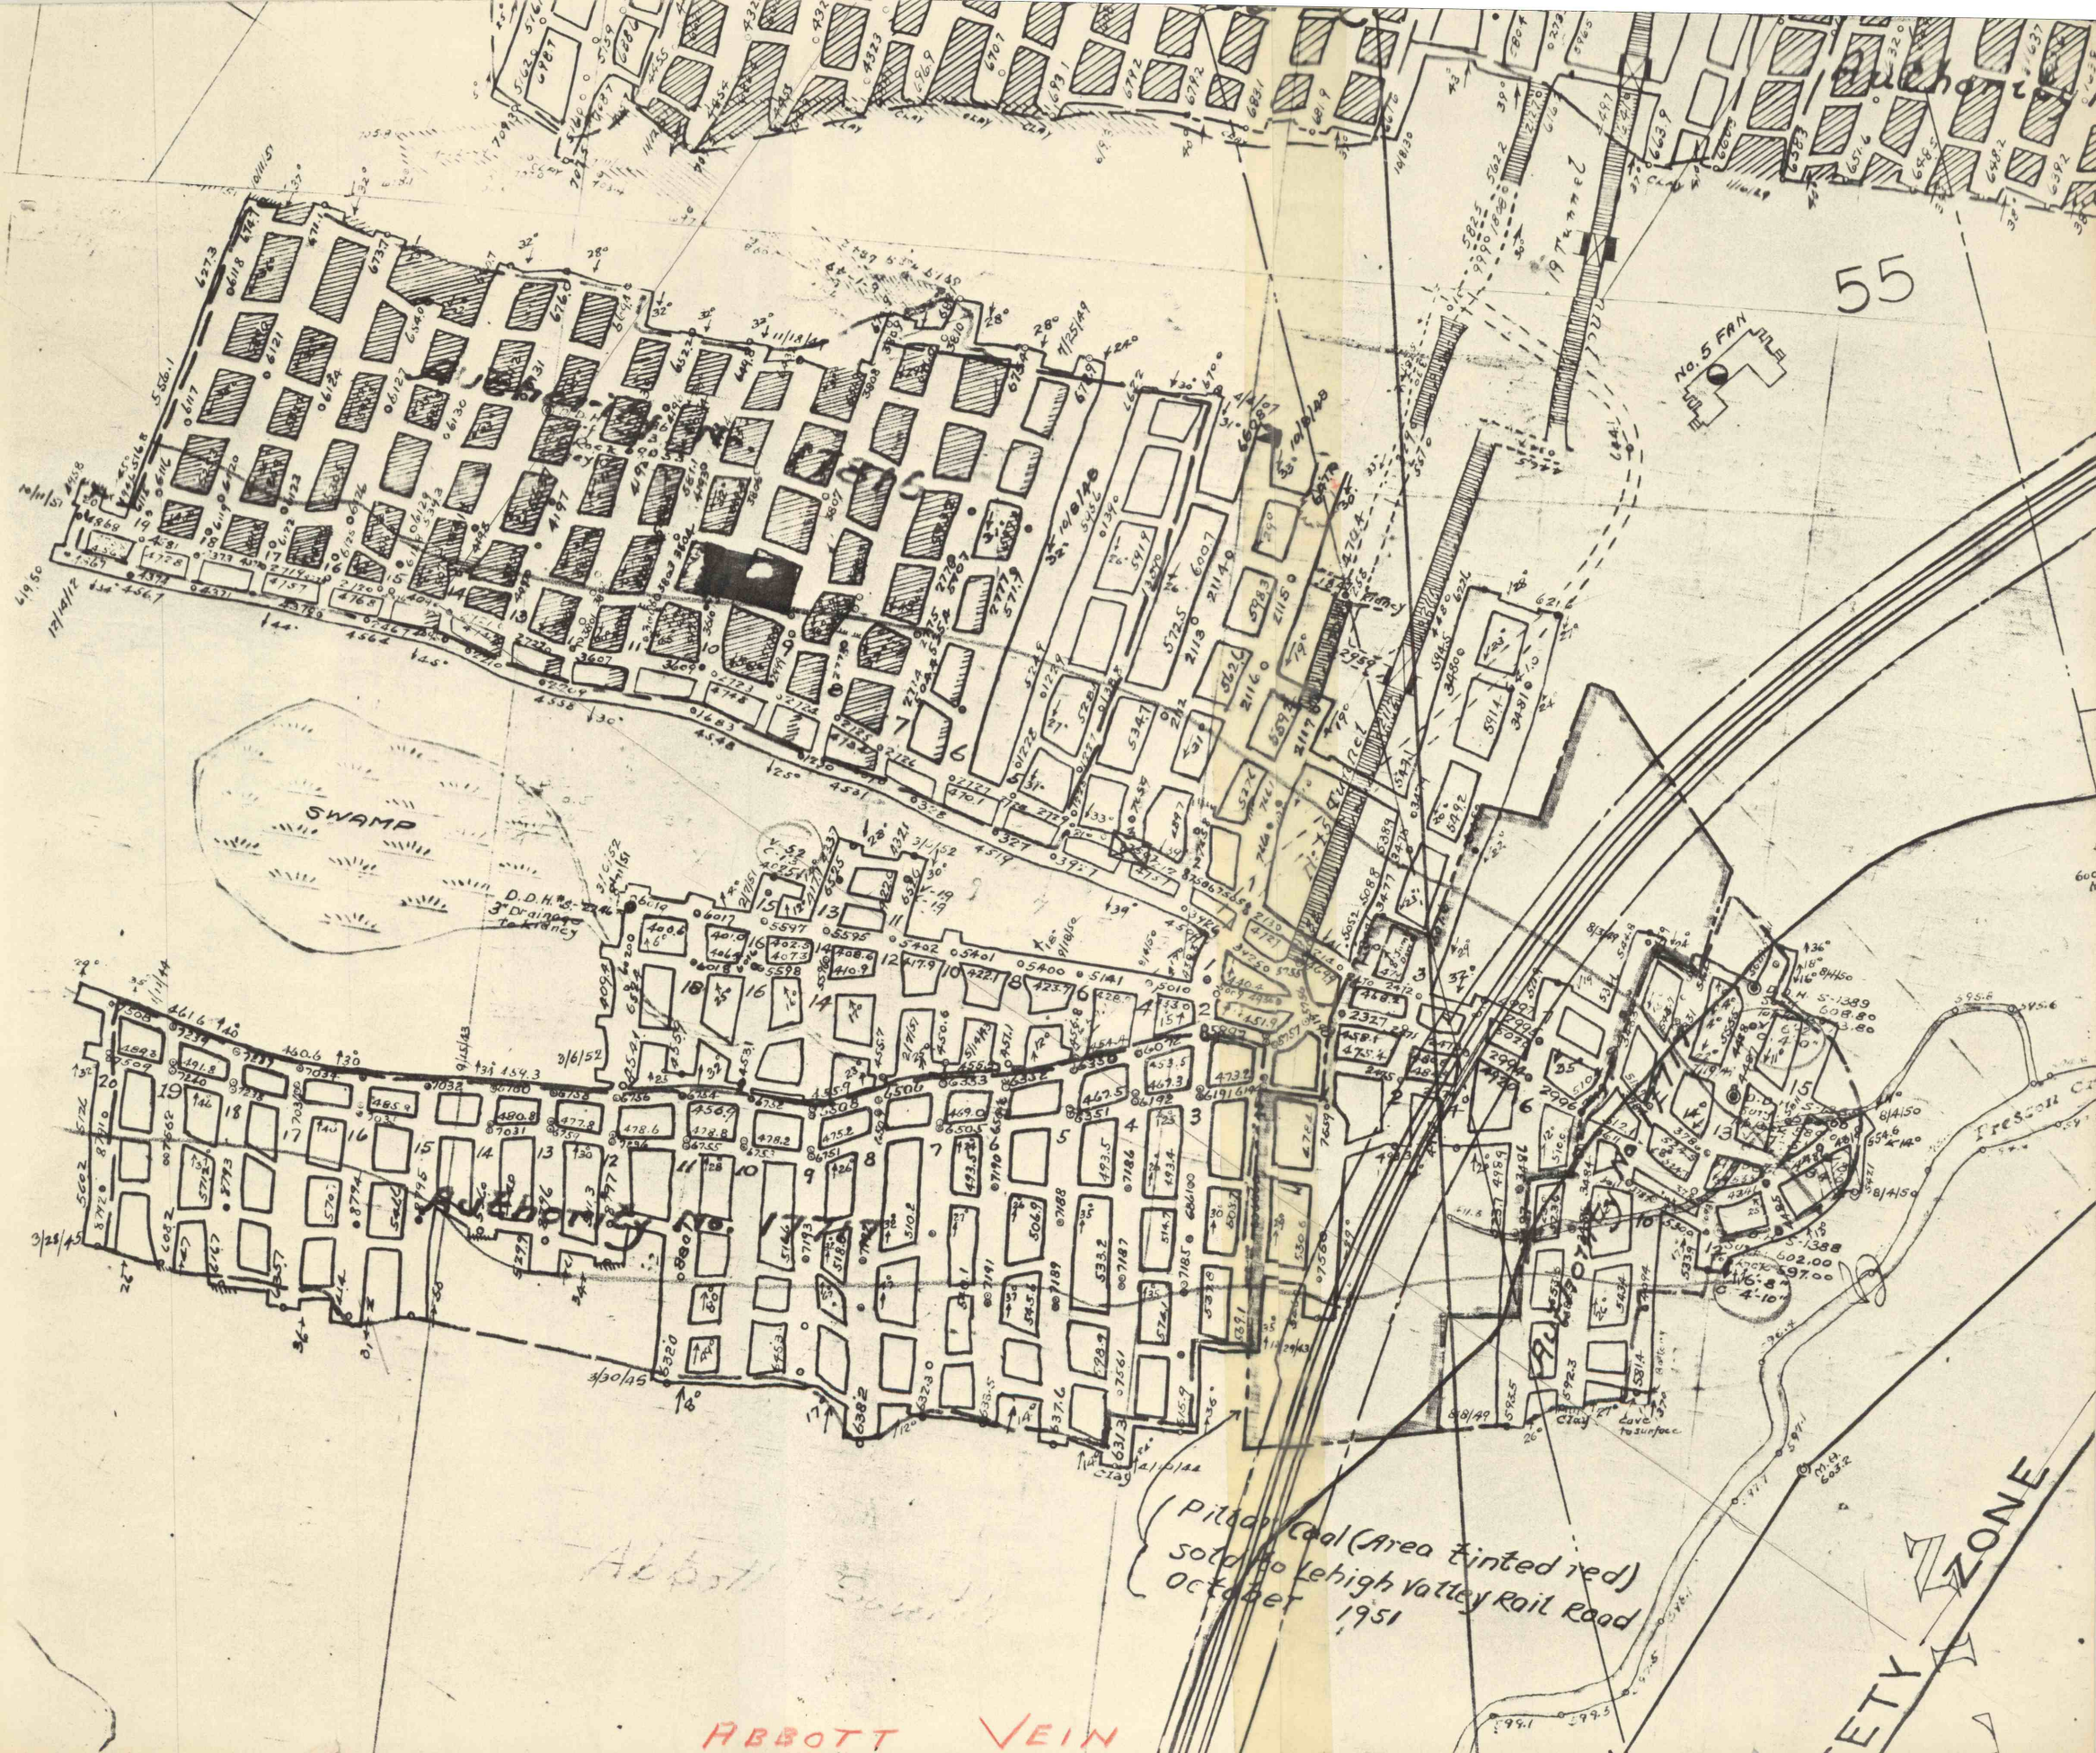
55
No. 5 FAN
SWAMP
D.D.H. 3" Drainage to Kinney
Authority No. 17
Authority No. 17
Pillar Coal (Area tinted red)
Sold to Lehigh Valley Rail Road
October 1951
ABBOTT VEIN
ZONE