WOODWARD
CROSS SECTION-O.
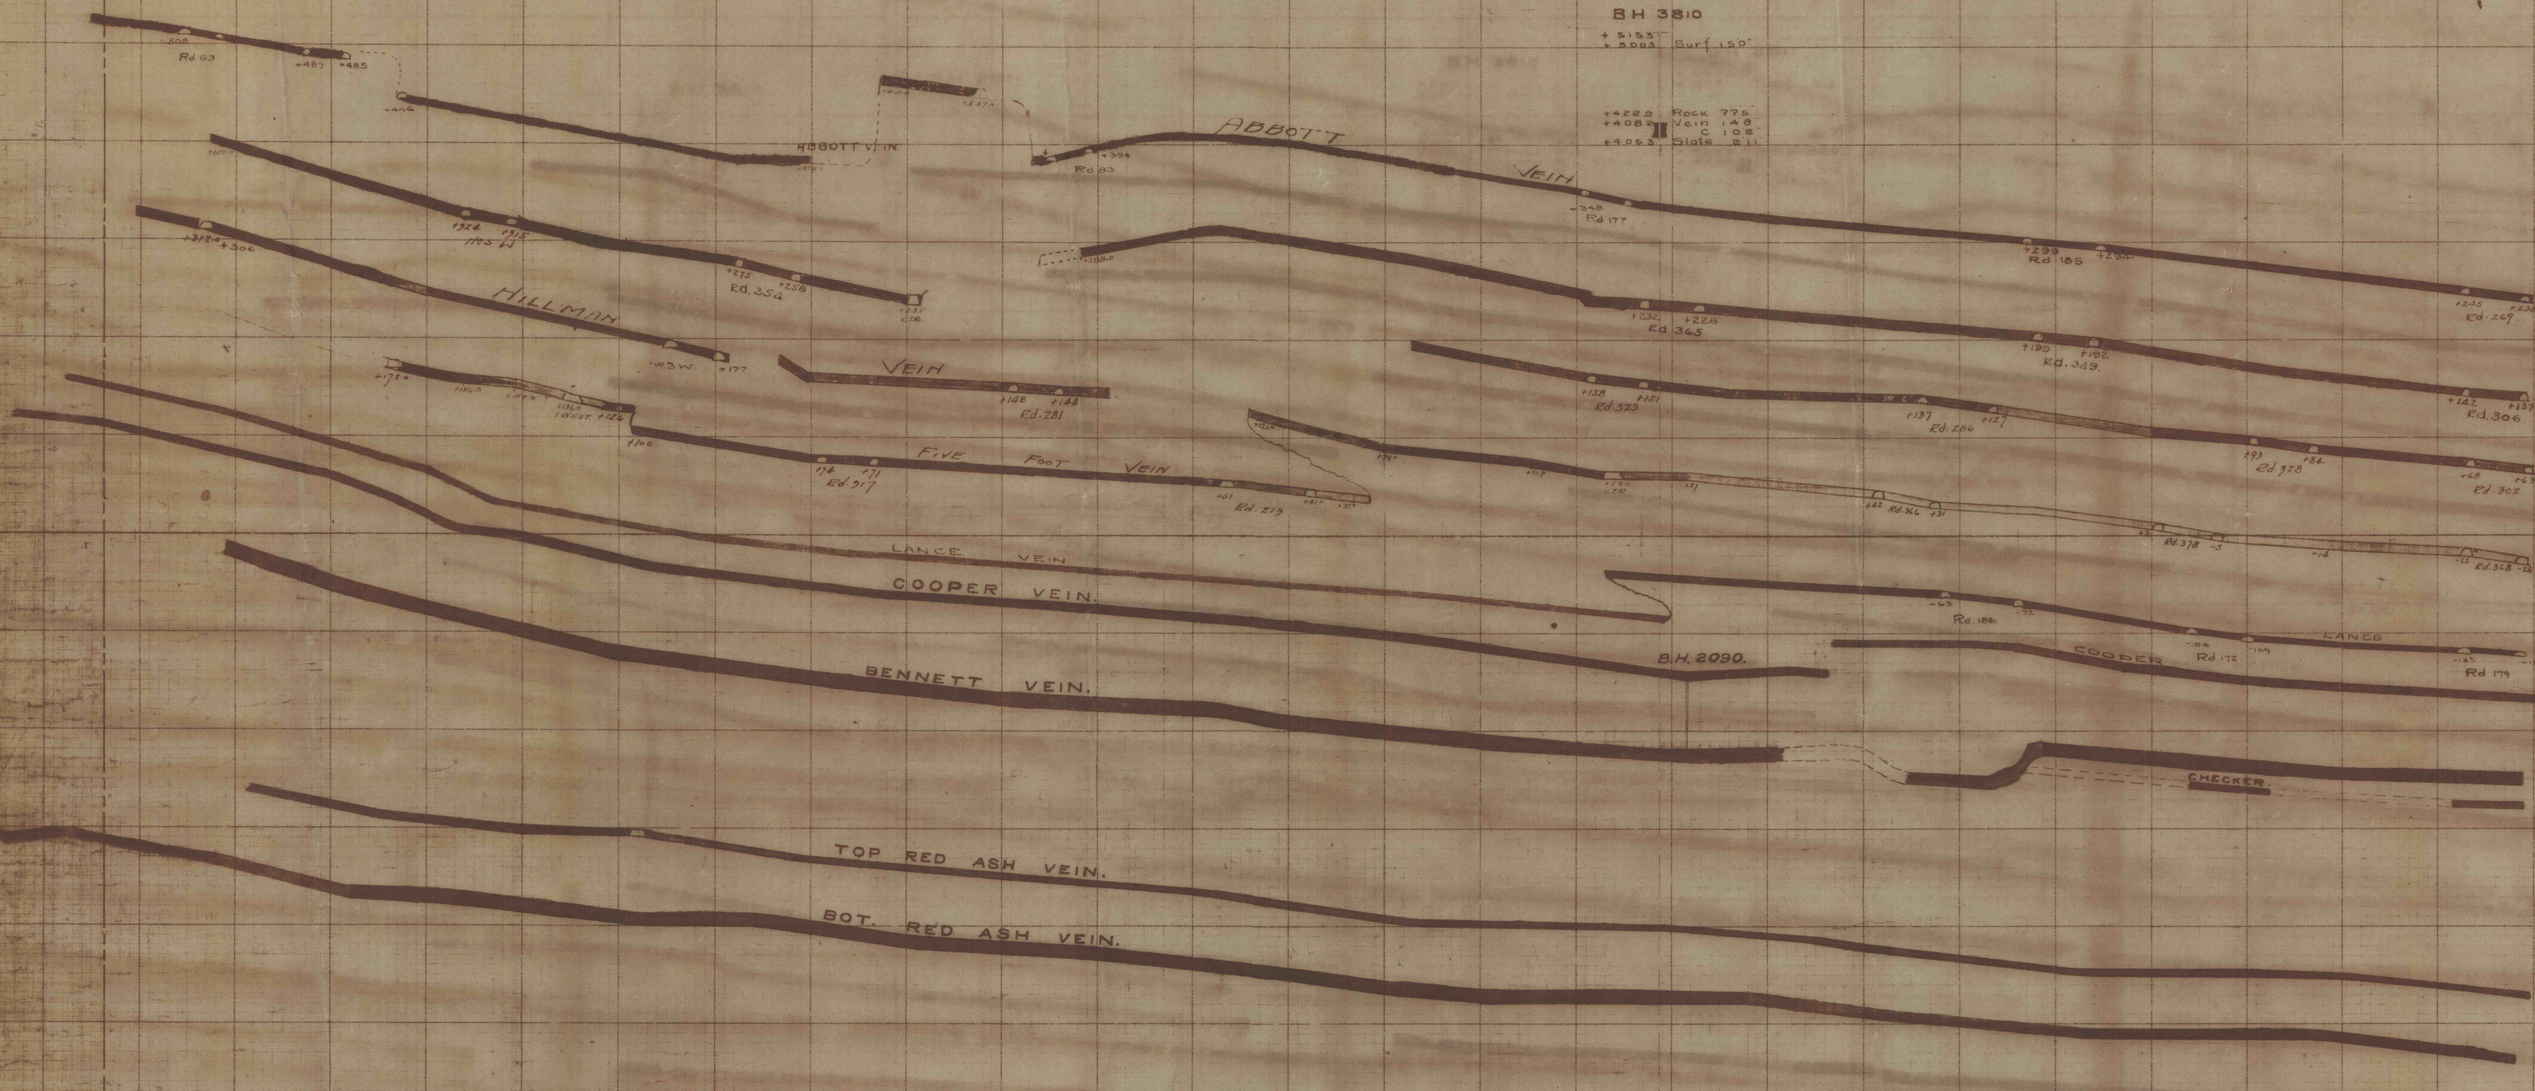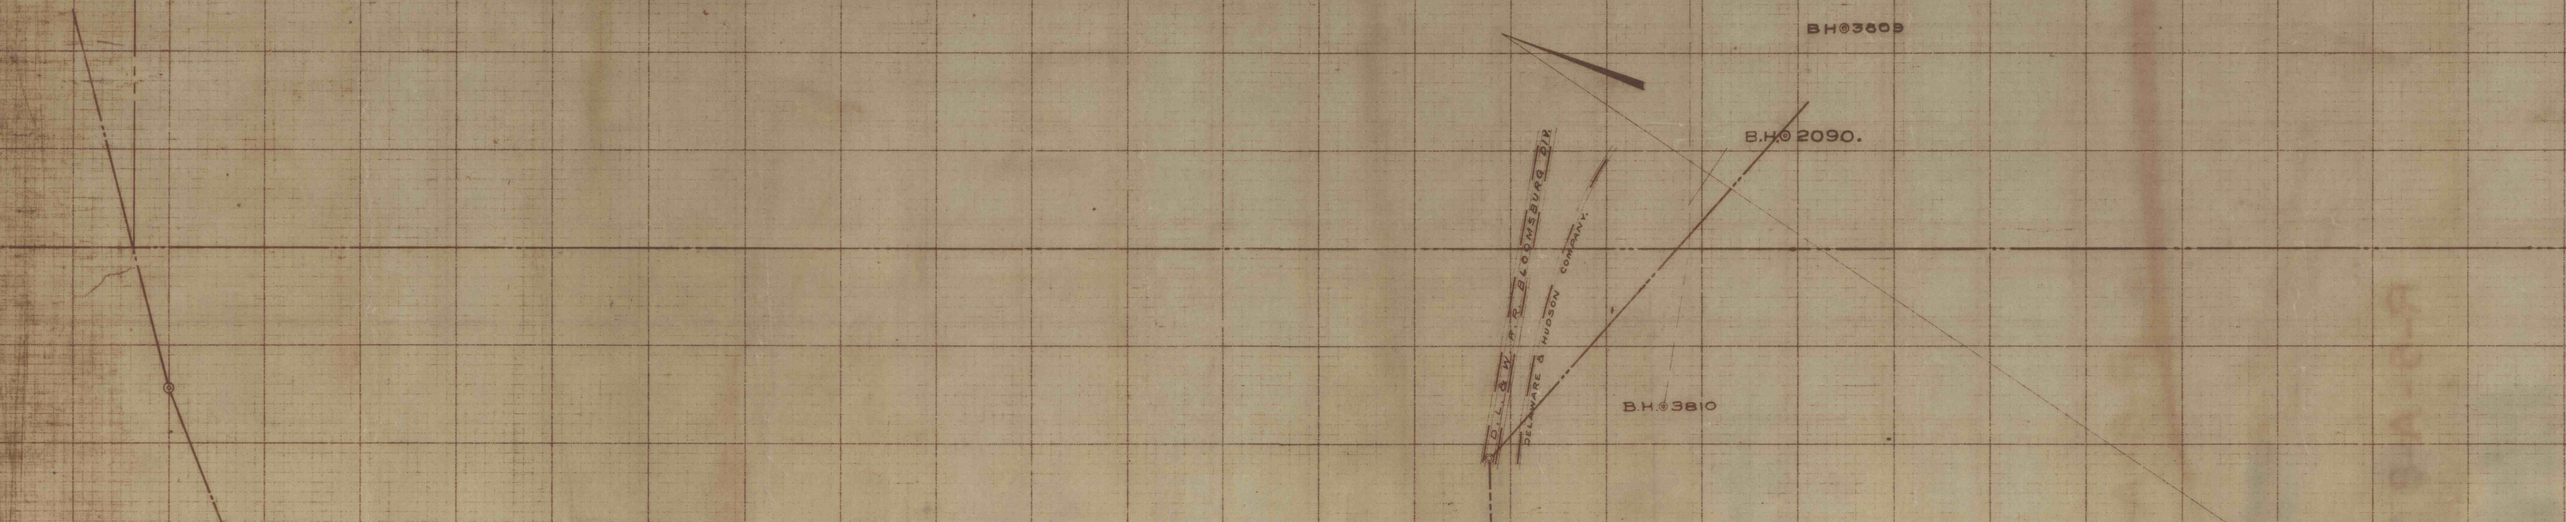
SCALE 1" = 100'