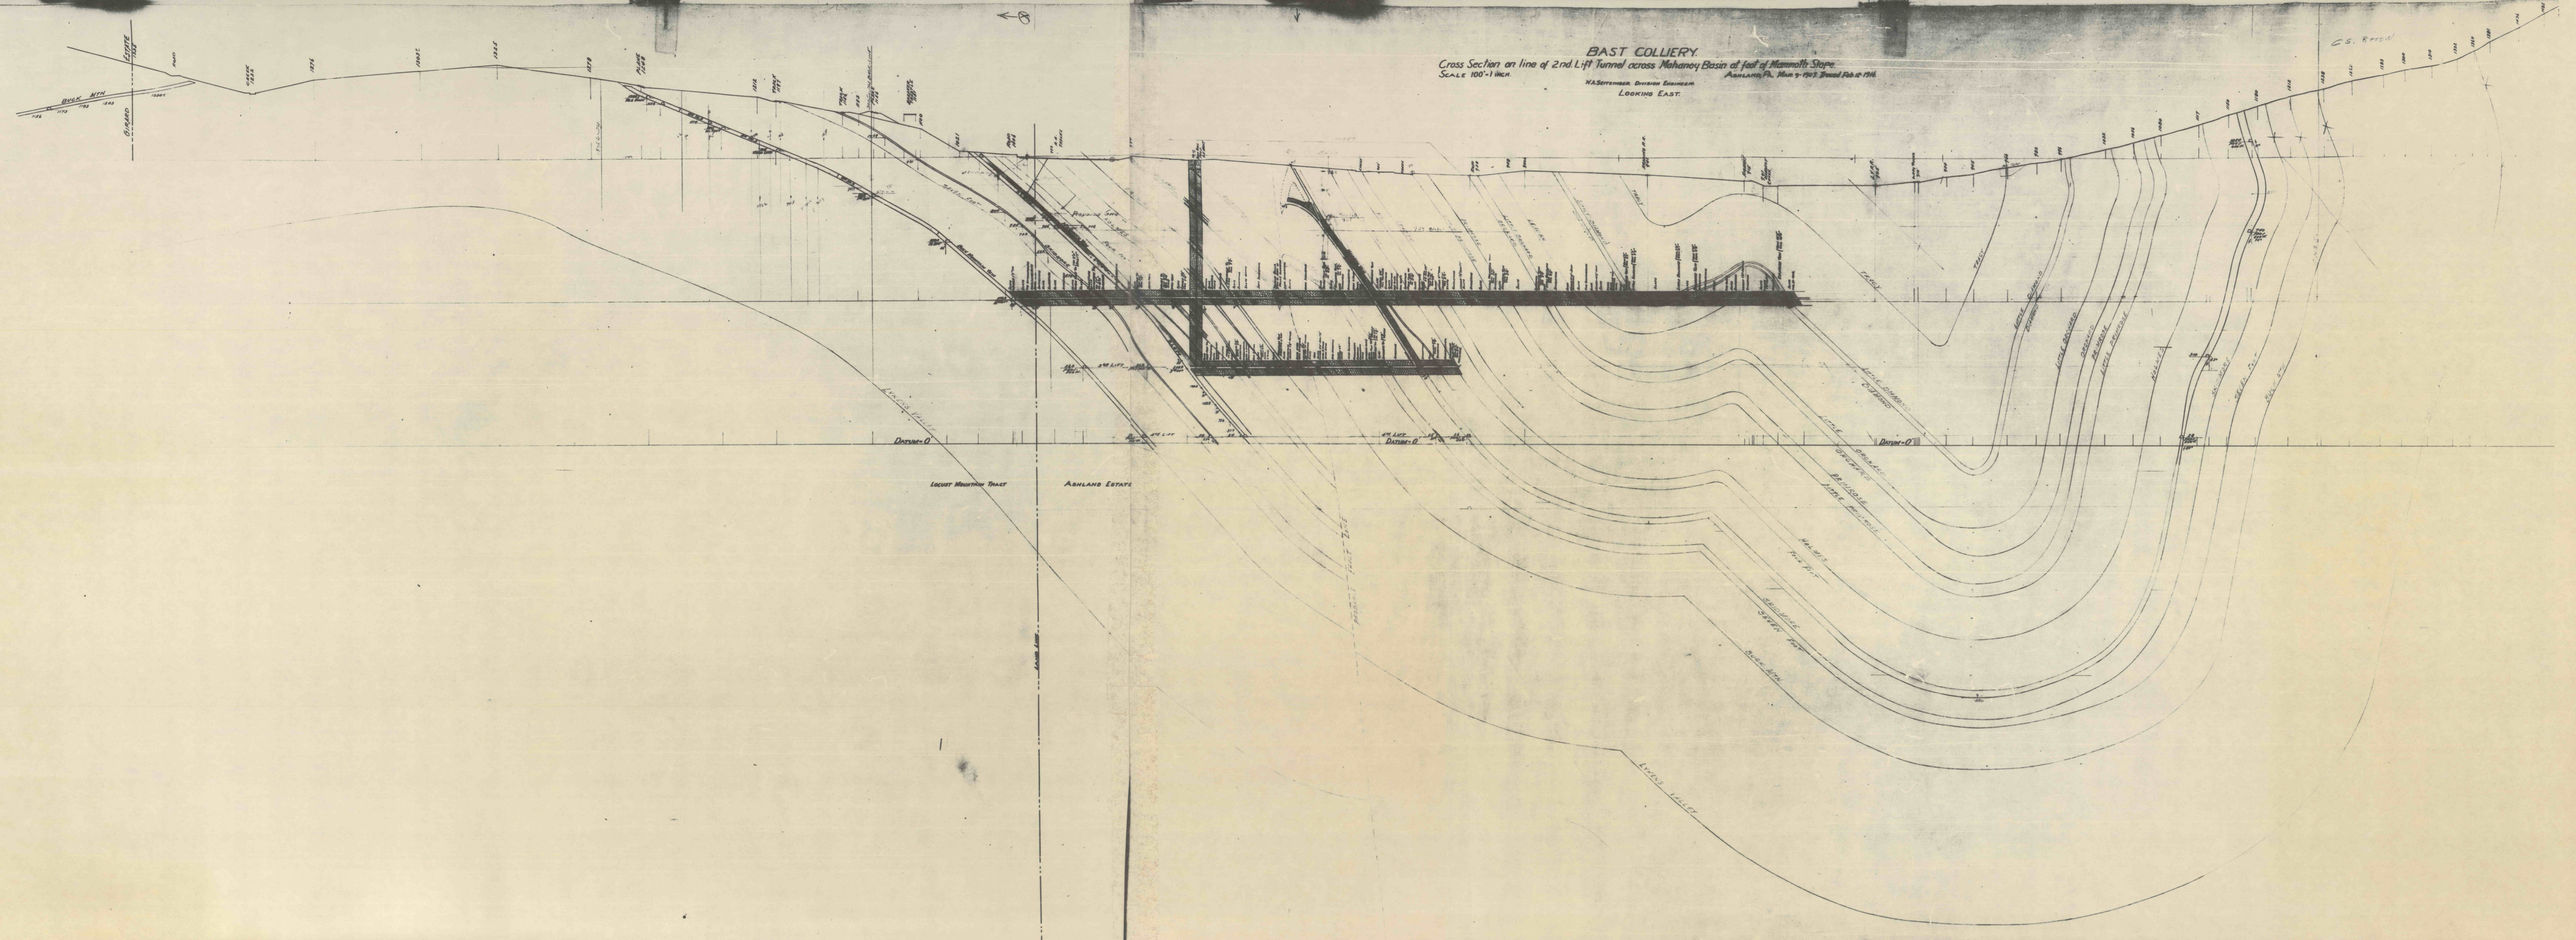
BAST COLLIERY.
Cross Section on line of 2nd. Lift Tunnel across Mahanoy Basin at foot of Mammoth Slope.
SCALE 100'-1 INCH.
ASHLAND, PA. Nov. 9. 1917. Revised Feb. 12. 1918.
H.A. SEPTEMBER, DIVISION ENGINEER.
LOOKING EAST.
LOCUST MOUNTAIN TRACT
ASHLAND ESTATE
LOCUST VALLEY
MAHANOY VALLEY
DATUM-0
C.S. 8 COAL