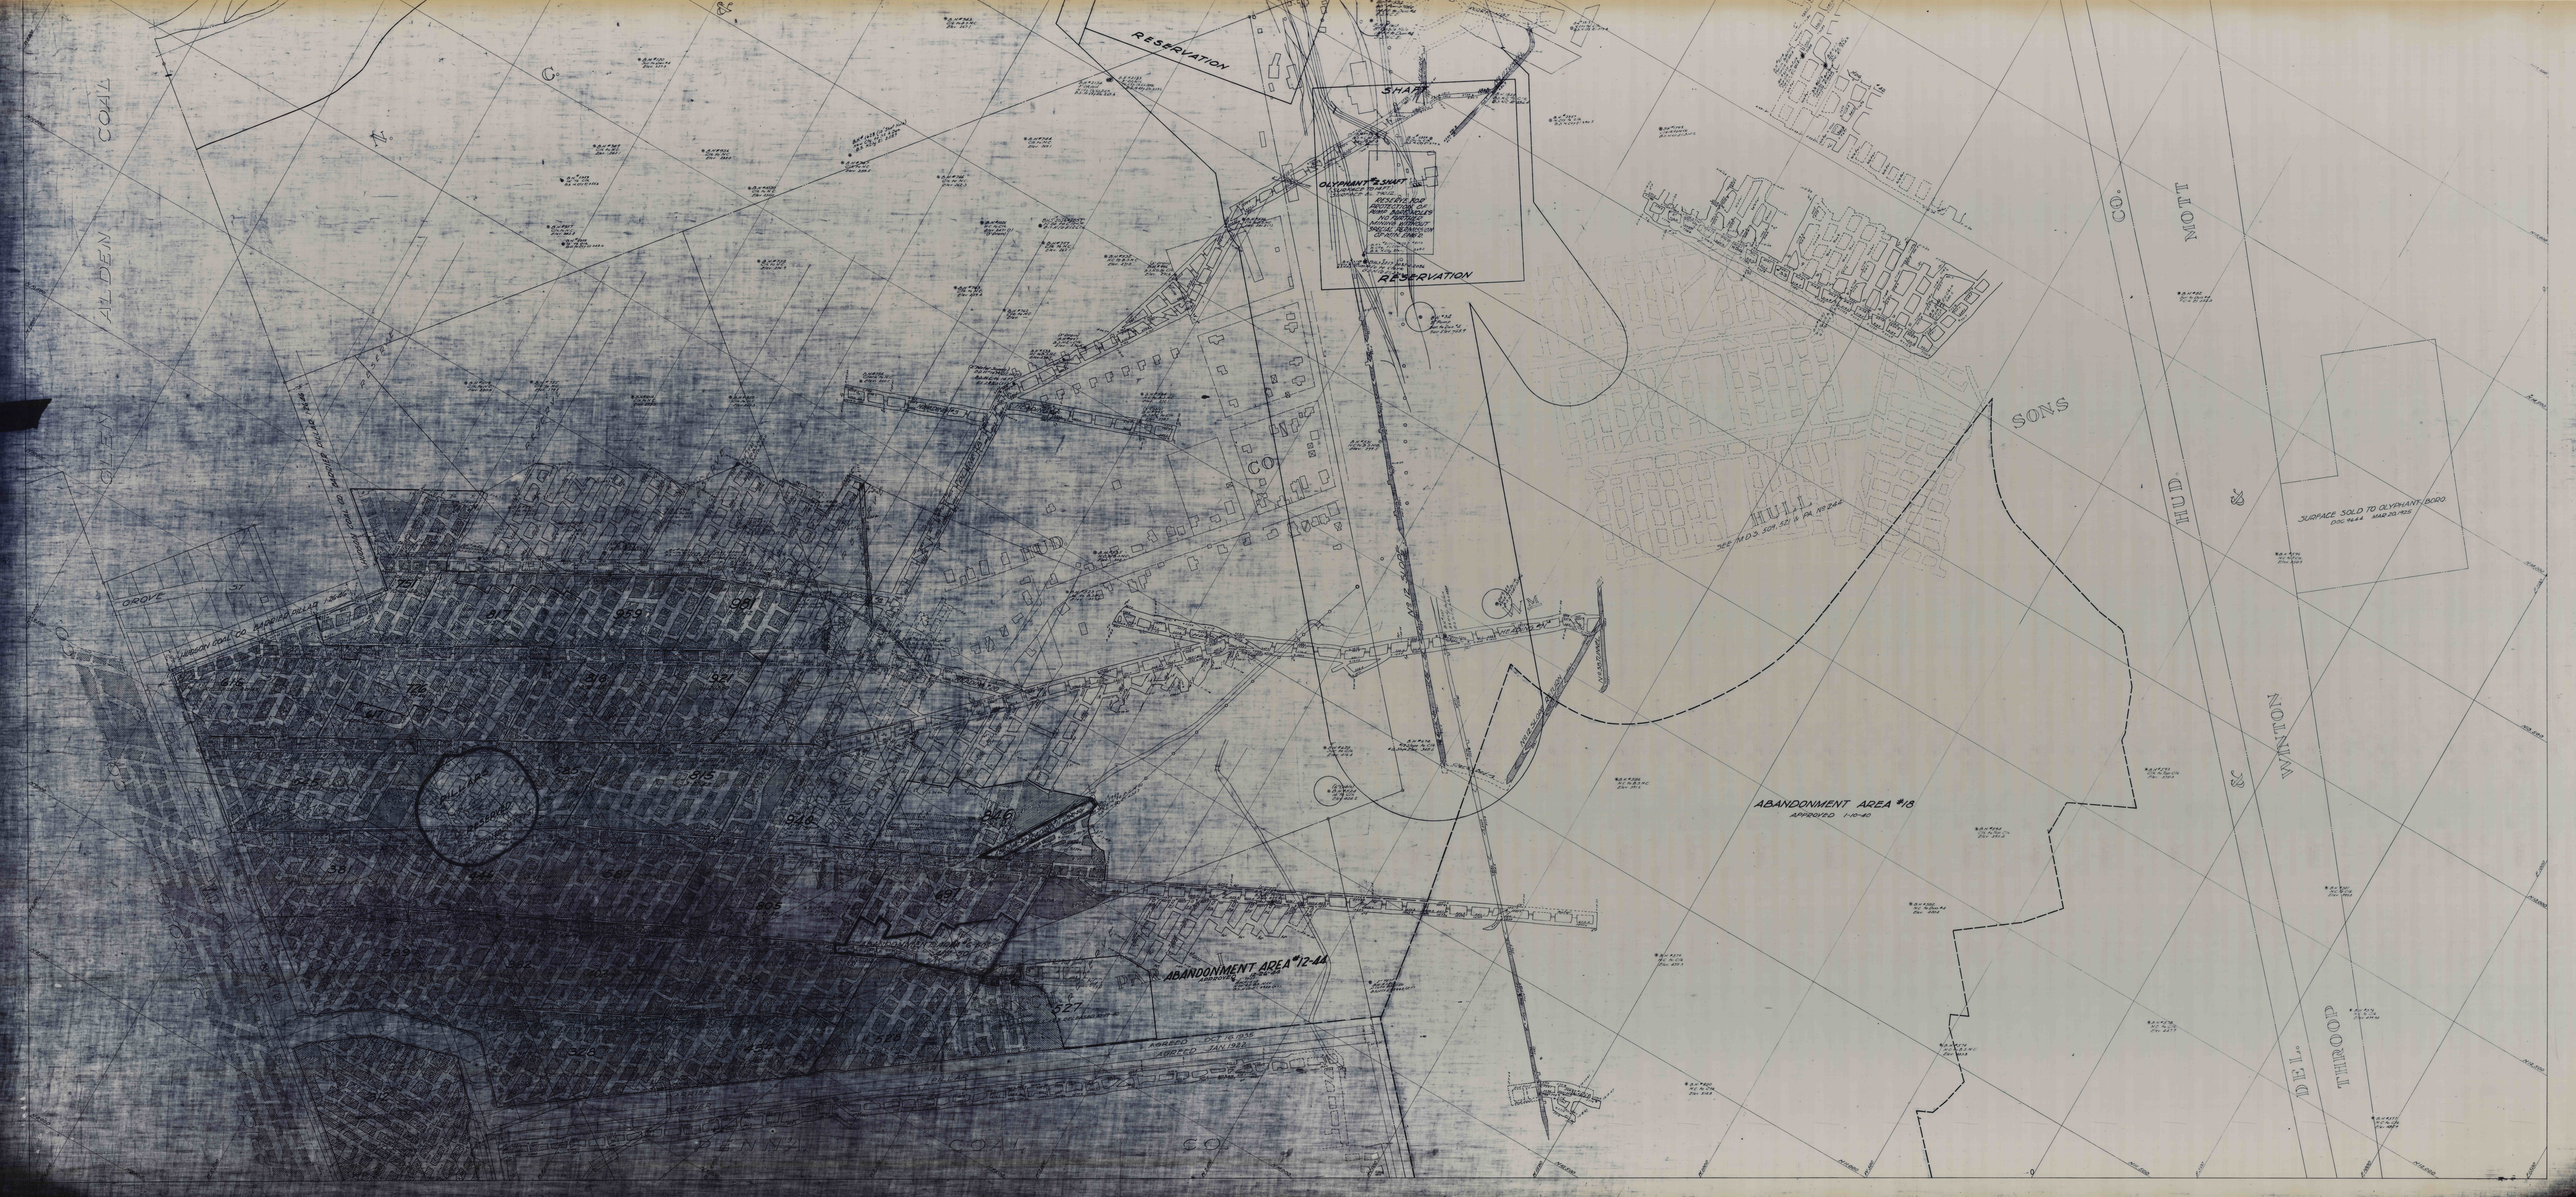
RESERVATION
SHAFT
OLYPHANT'S SHAFT
RESERVATION
ABANDONMENT AREA #12-44
ABANDONMENT AREA #18
APPROVED 1-10-40
SURFACE SOLD TO OLYPHANT BOOD
HULL
SEE M.D.S. BOK. 521 & PA. 19244
ALDEN COAL CO.
HUDSON COAL CO.
DELAWARE & HUDSON R.R.
GROVE ST
ABANDONED
ABANDONED
ABANDONED