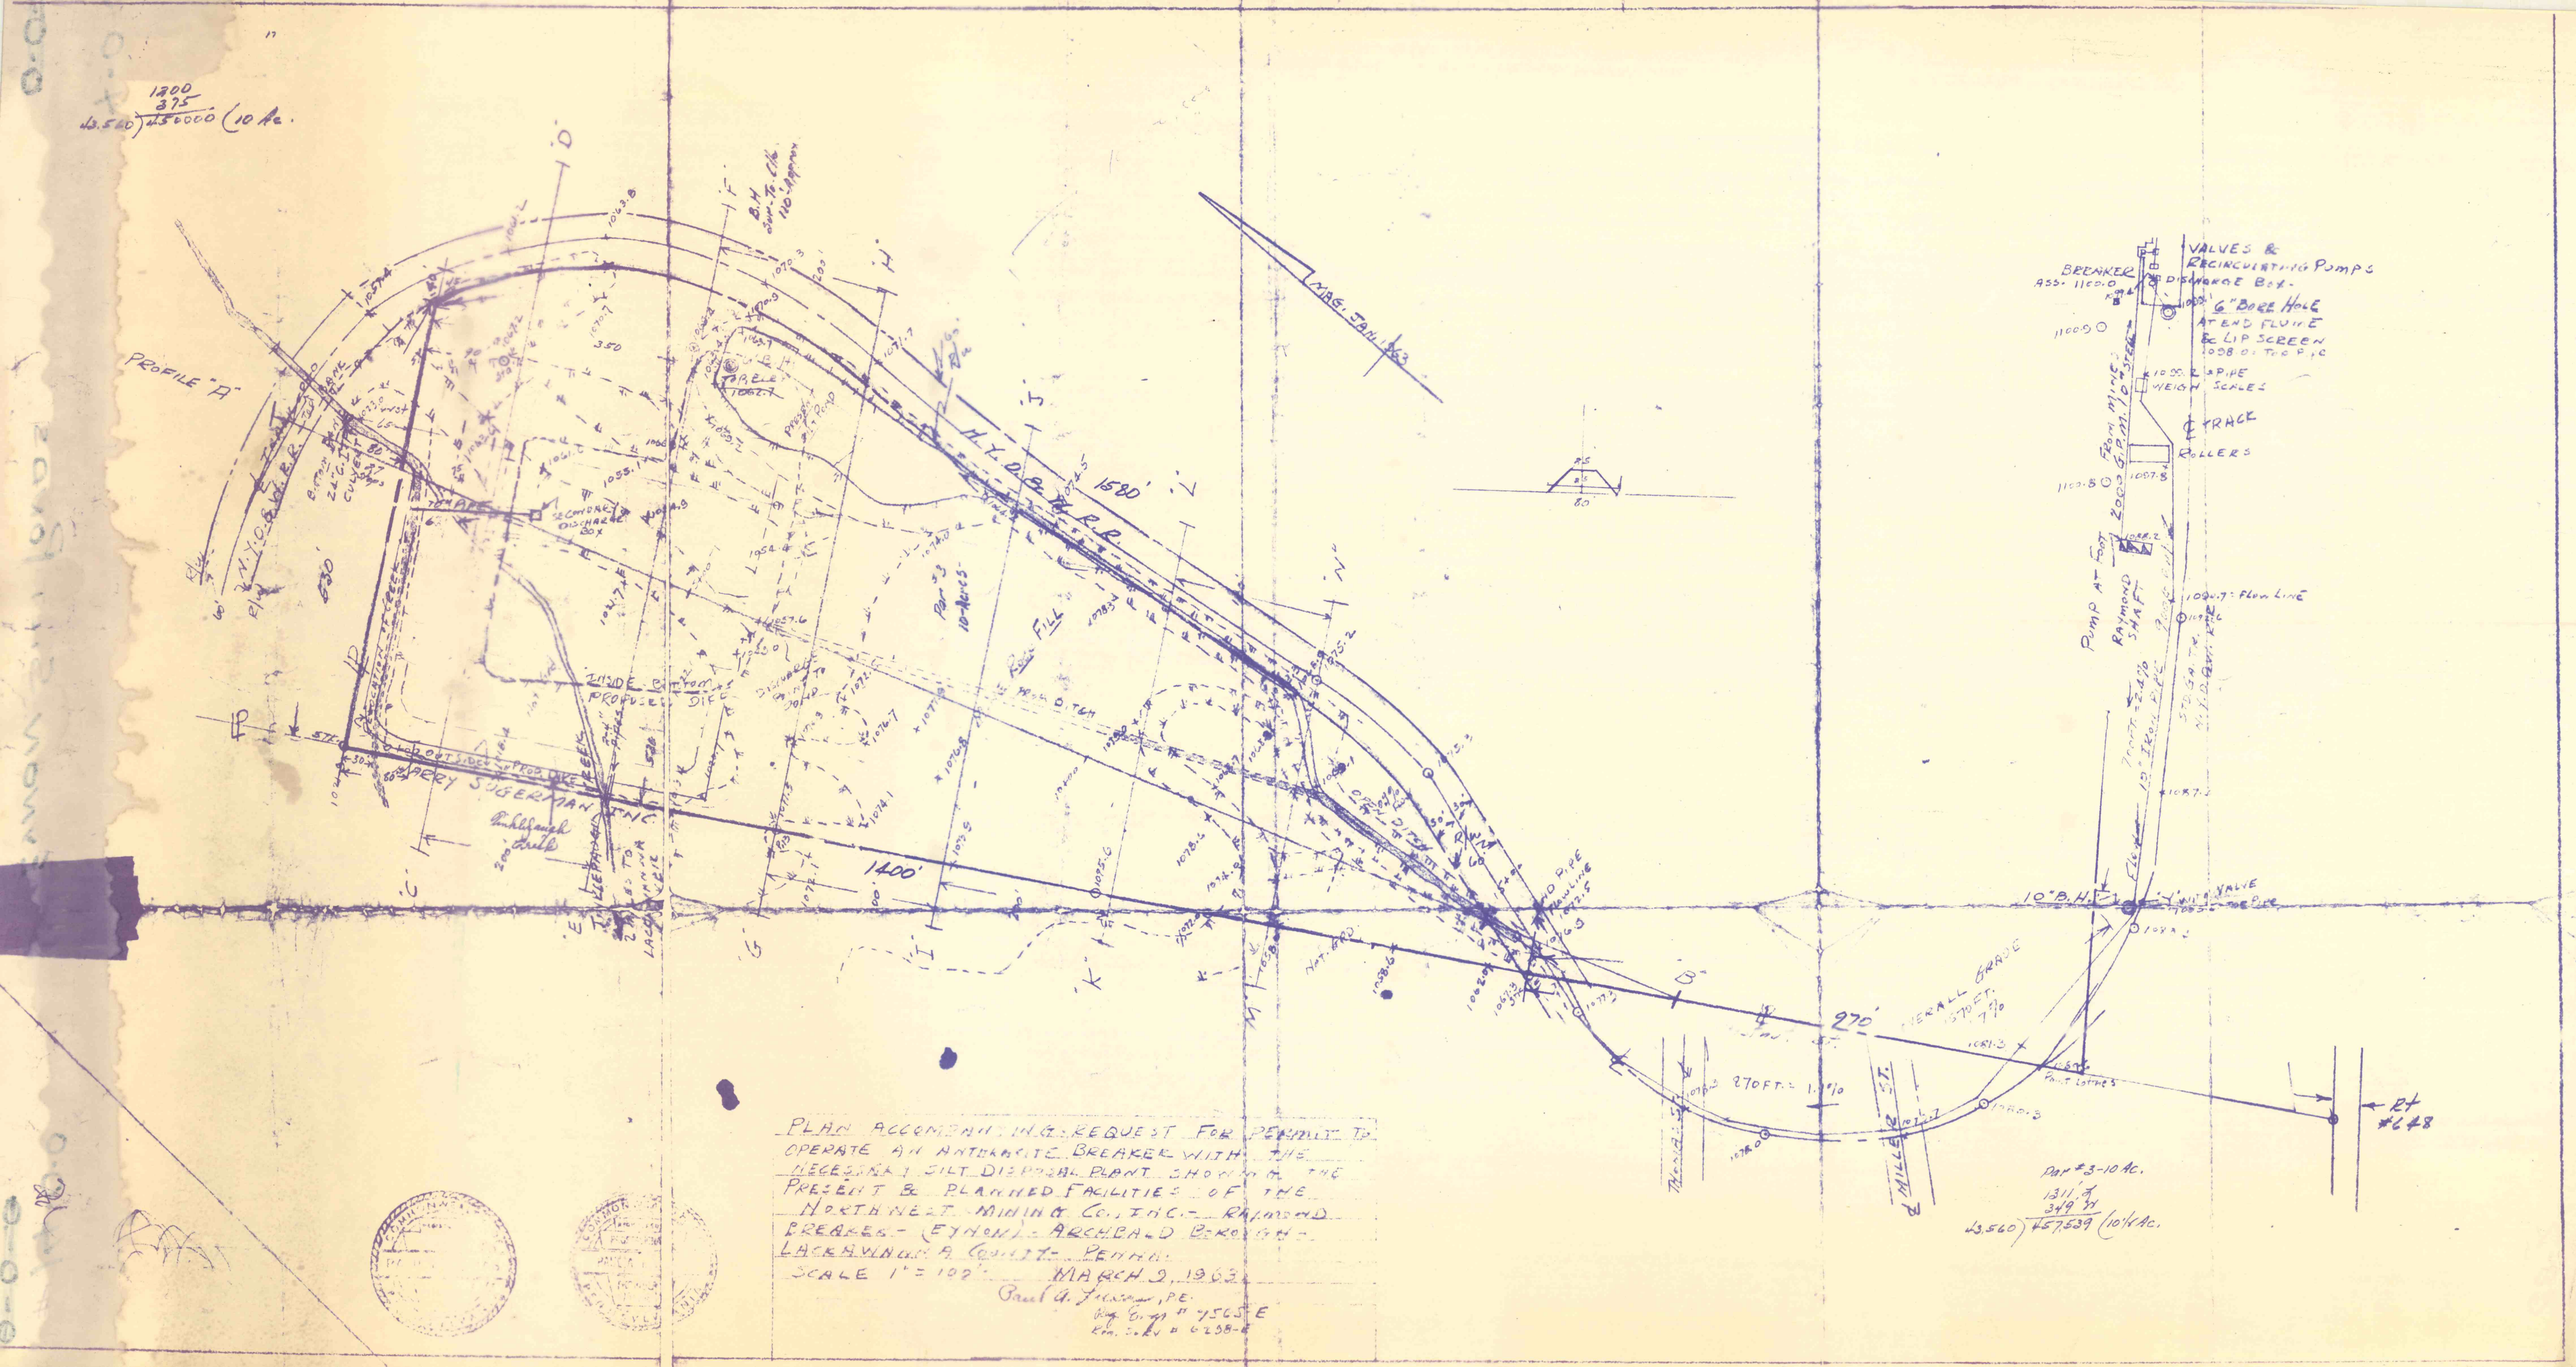

PLAN ACCOMPANYING REQUEST FOR PERMIT TO OPERATE AN ANTHRACITE BREAKER WITH THE NECESSARY SILT DISPOSAL PLANT SHOWING THE PRESENT & PLANNED FACILITIES OF THE NORTHEAST MINING CO., INC. — RAYMOND PROPERTY — (EXHAM) — ARCHBALD BOROUGH — LACKAWANNA COUNTY — PENNA.

SCALE 1" = 100' MARCH 3, 1962

Paul A. Jessup, P.E.
Reg. C.E. # 7565-E
Reg. S.E. # 6238-E