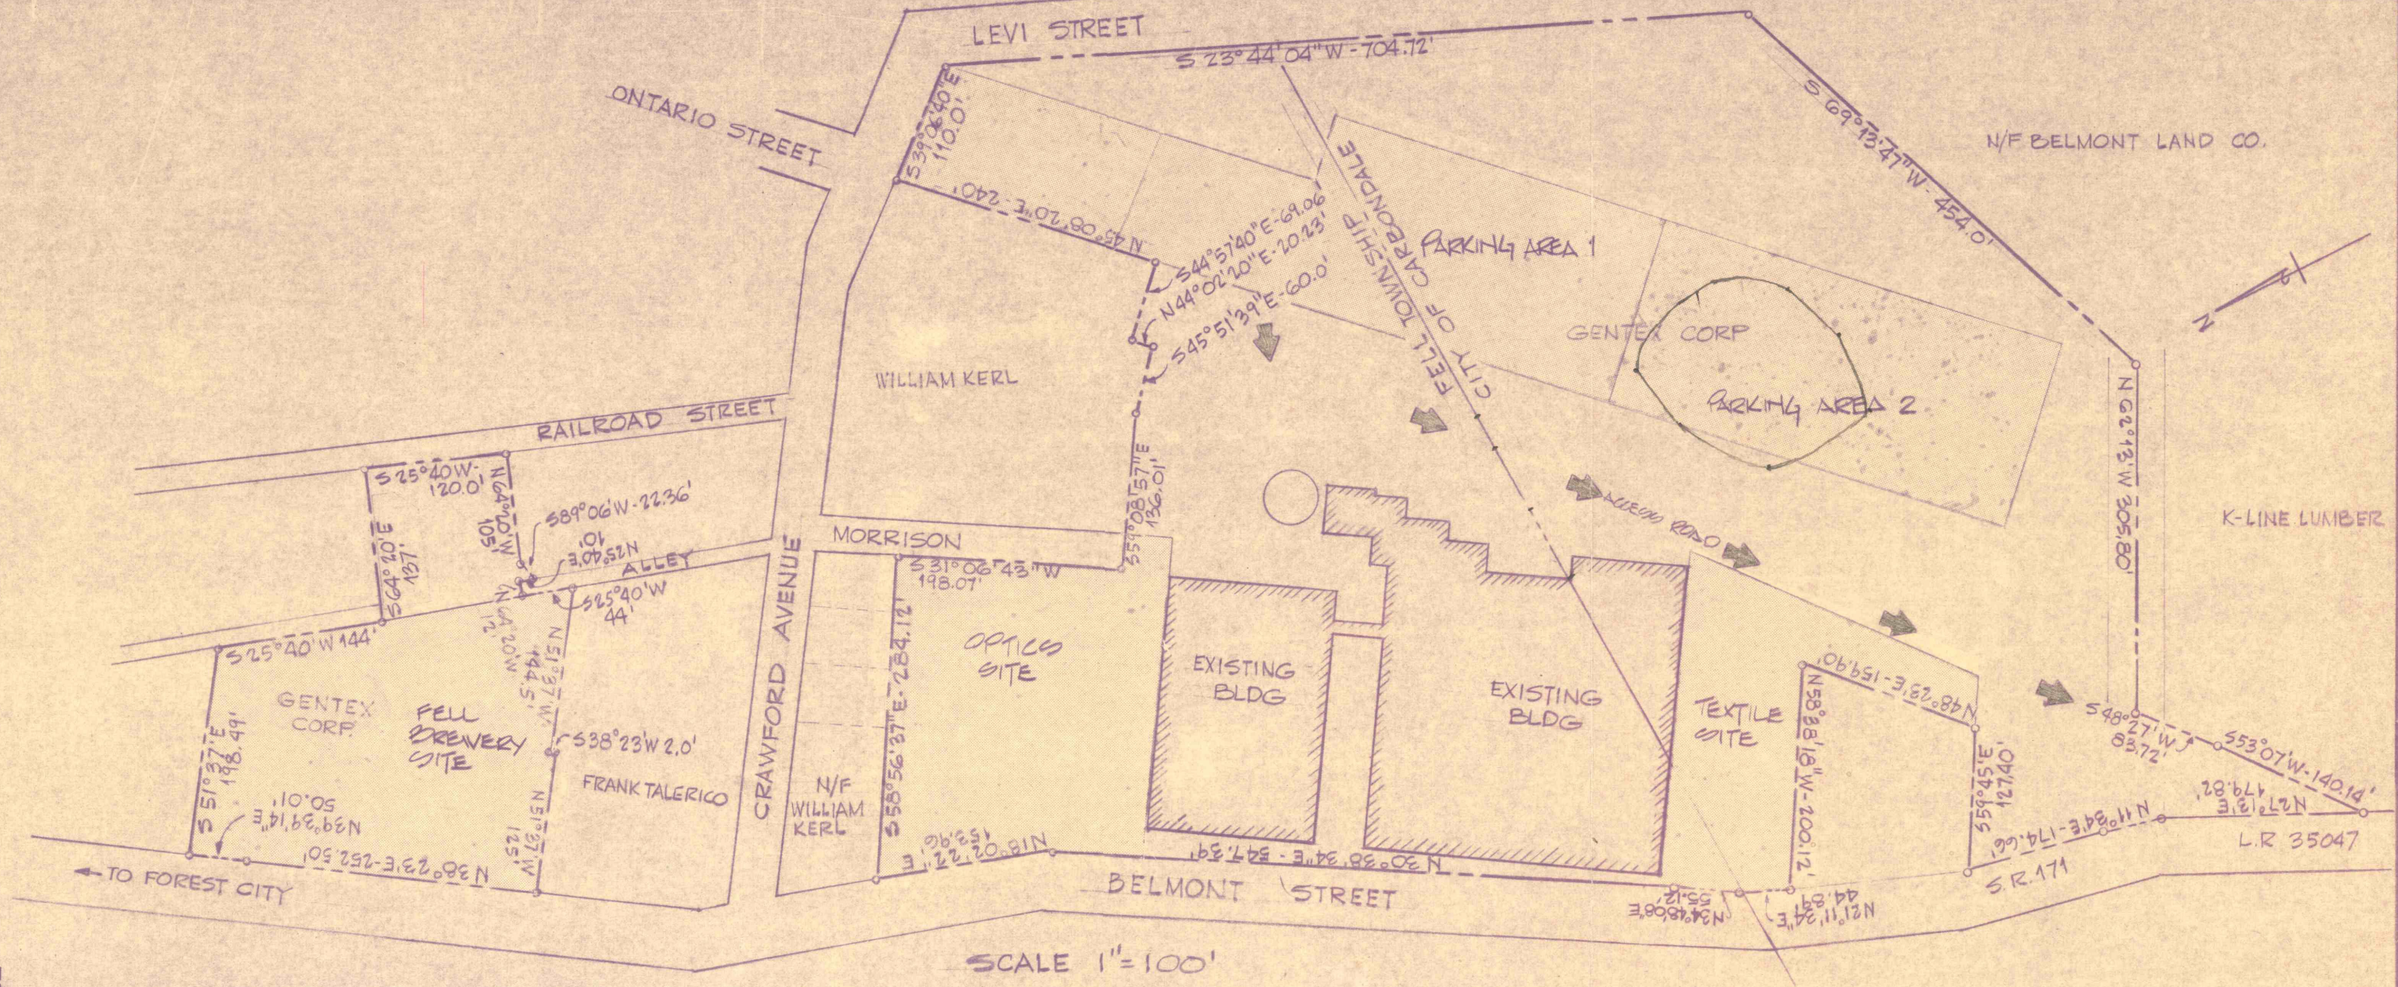

Gentex

GENTEX CORP.
PLANT EXPANSION

EXHIBIT A

DRAWING Nº
EX-A
JULY 11, 1979

BURKAVAGE-EVANS ASSOCIATES
ARCHITECTS AND ENGINEERS