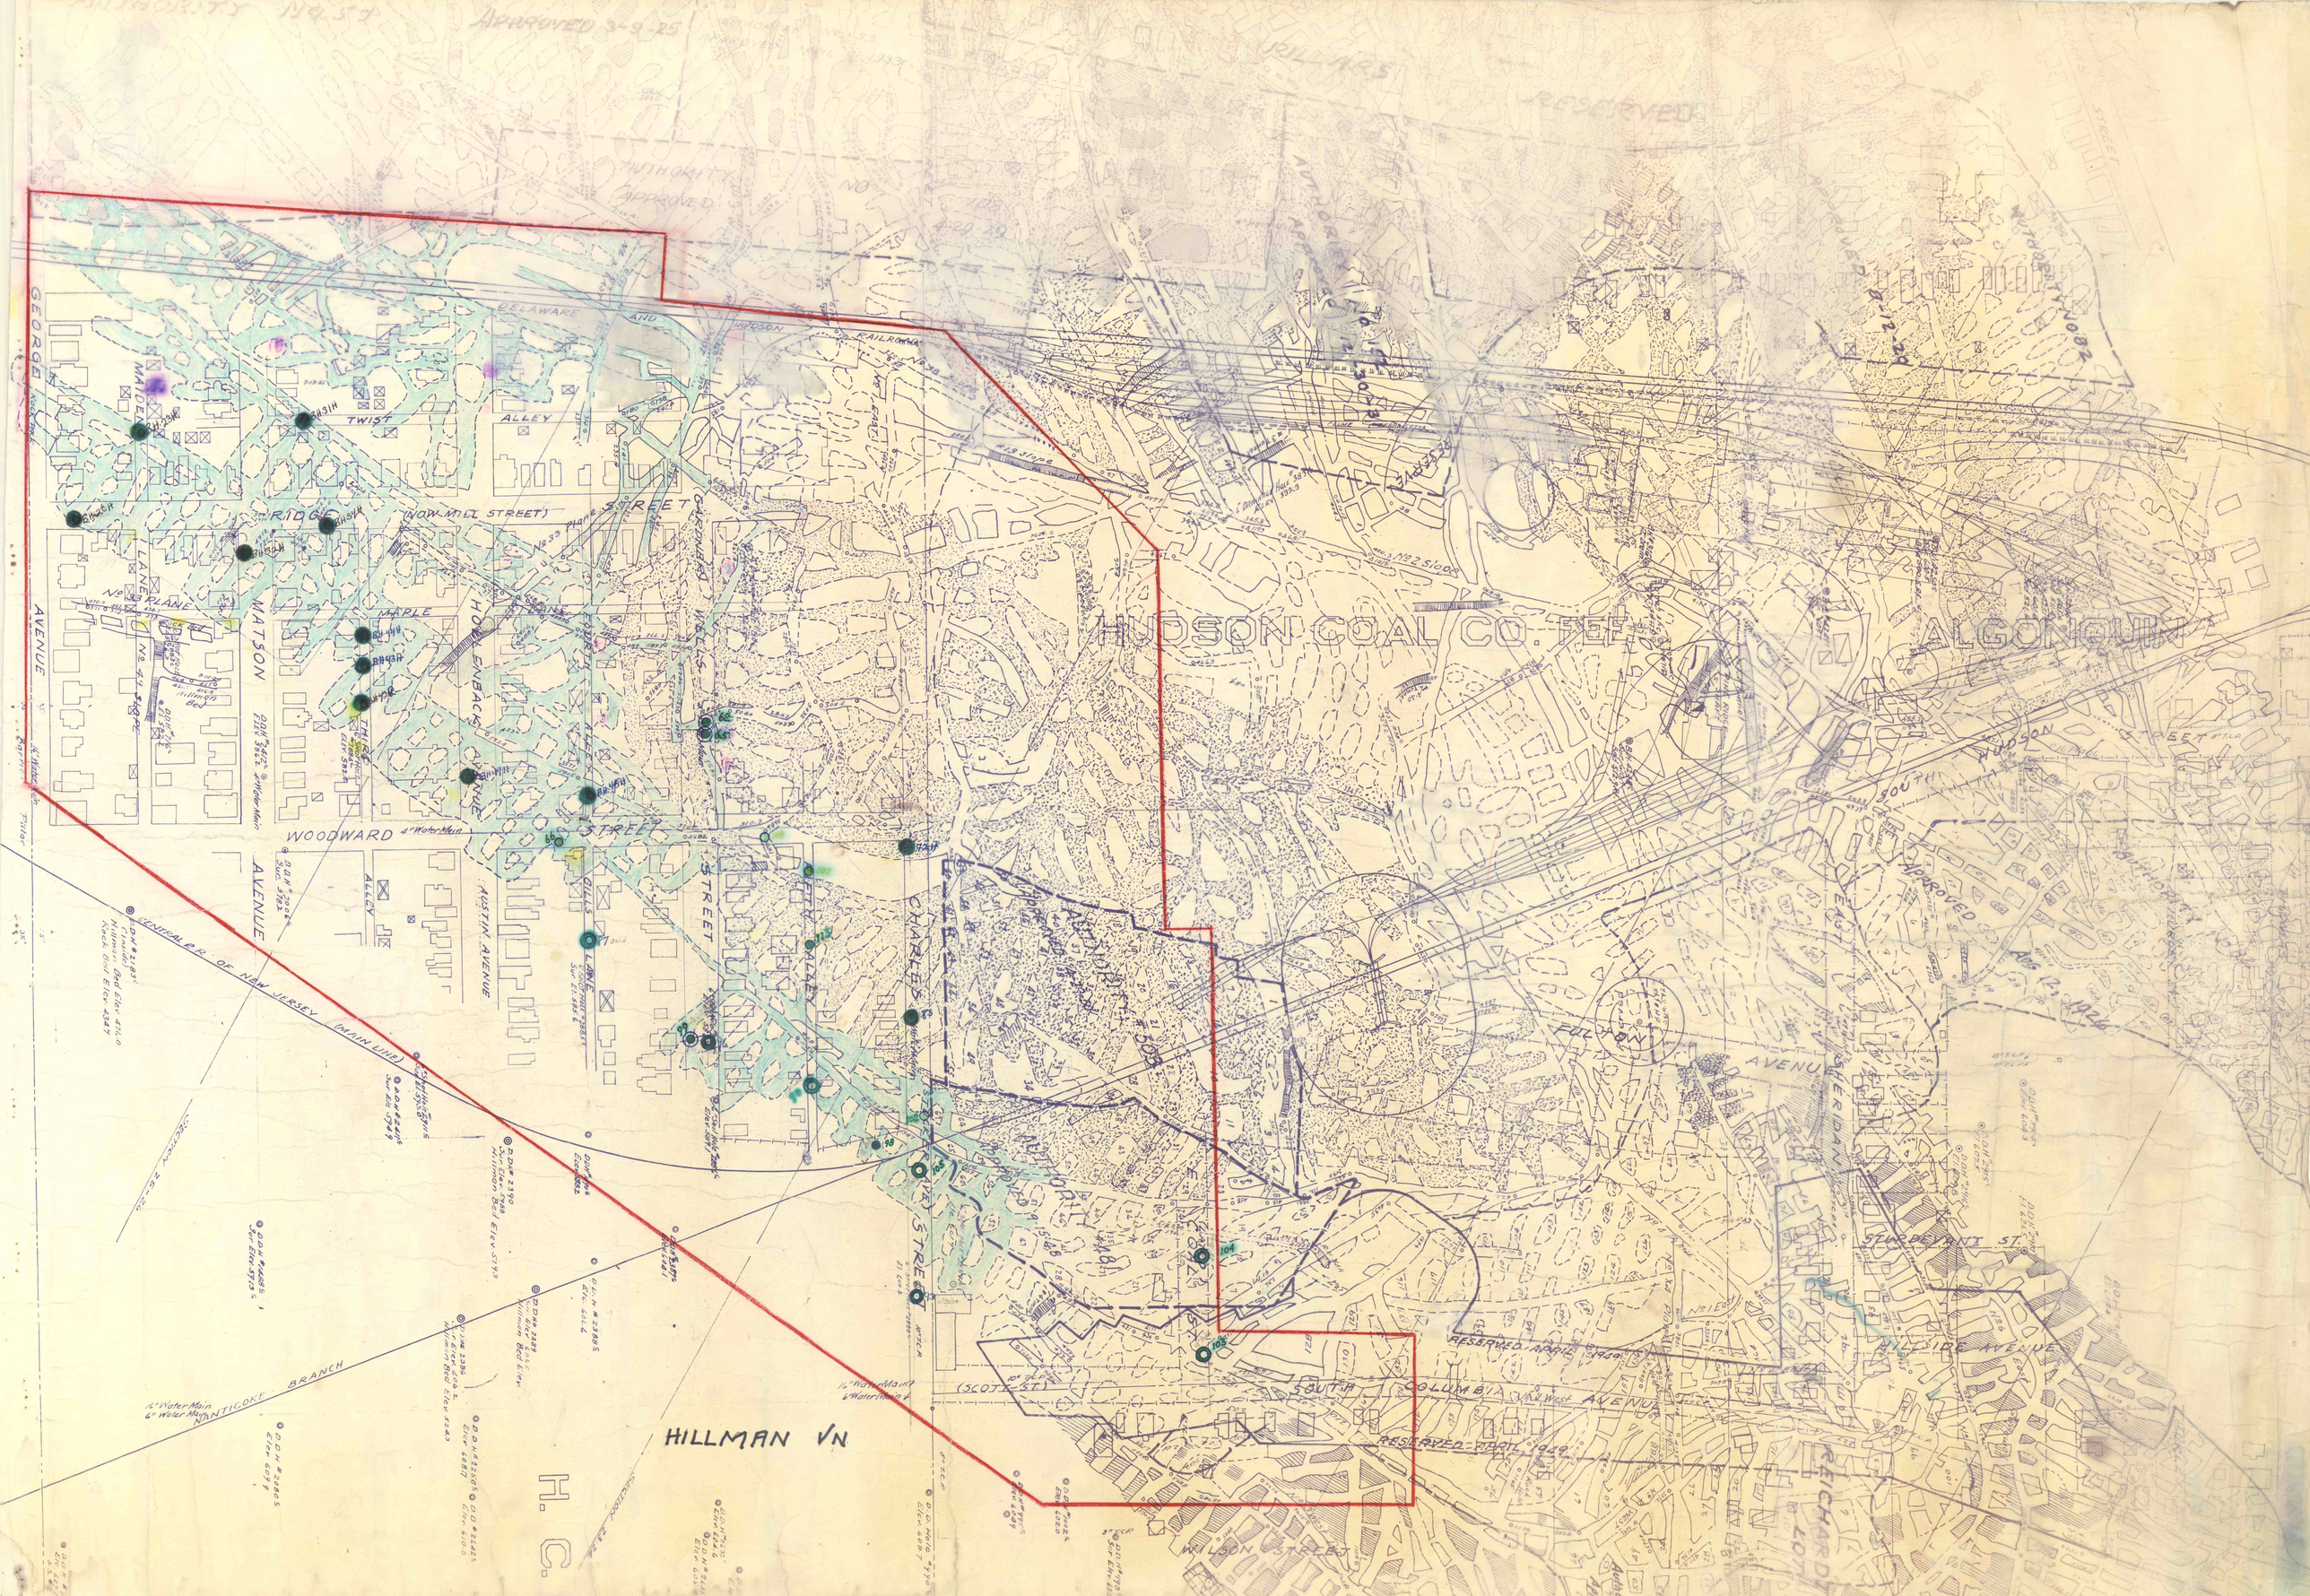

HUDSON COAL CO. REF.
ALGONQUIN
HILLMAN VN
H. C.
GEORGE AVENUE
MATSON AVENUE
WOODWARD STREET
AUSTIN AVENUE
CHARLES STREET
FULTON AVENUE
SOUTH COLUMBIA AVENUE
WILSON STREET
STURDEVANT ST.
HILLSIDE AVENUE
REICHARDT LOT
SOUTH HUDSON STREET
DELAWARE AND HUDSON RAILROAD
TWIST ALLEY
RIDGE STREET
(NOW MILL STREET)
MAPLE
HOLLENBACK AVENUE
CENTRAL R.R. OF NEW JERSEY (MAIN LINE)
NANTICOKE BRANCH
RESERVED APRIL 1949
APPROVED 3-9-25