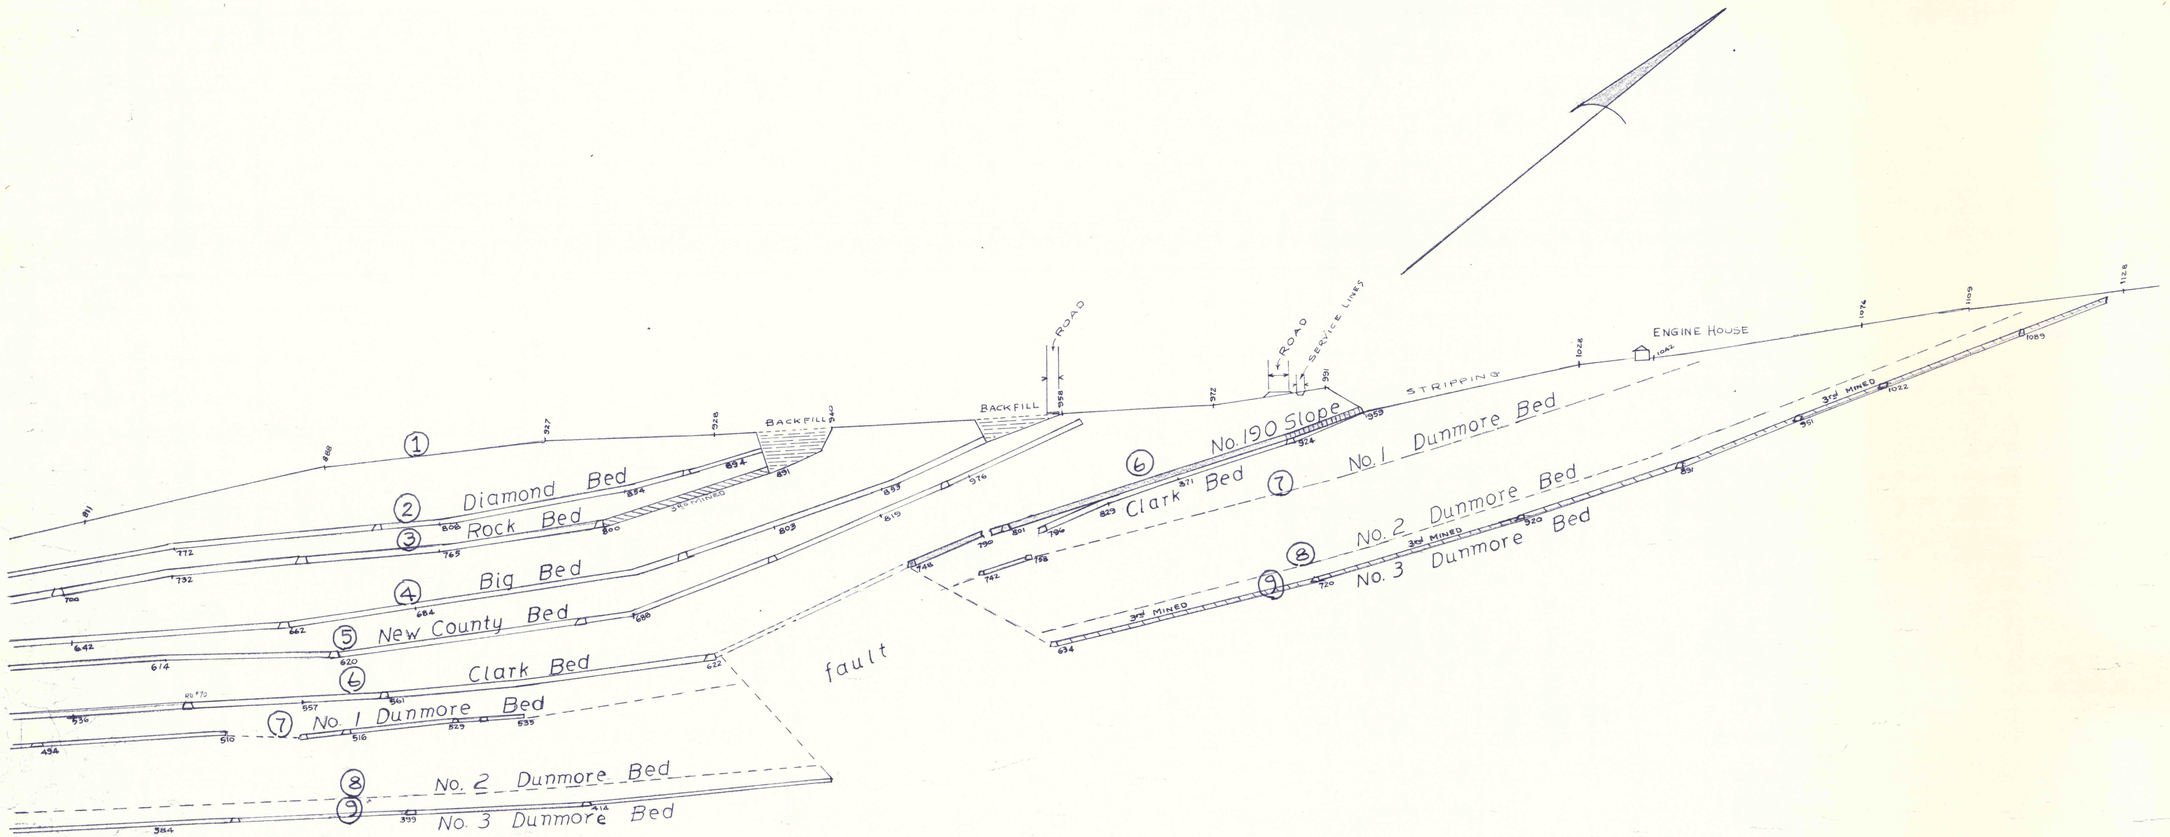

Tide Datum 0

McDADE PARK

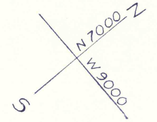

Section A-A'

Cross Section thru No. 190 Slope

CONTINENTAL MINE

looking northwest scale 1" = 100'

(2)

A-A' No. 190 Slope 1"=100' McDade Park

(V)