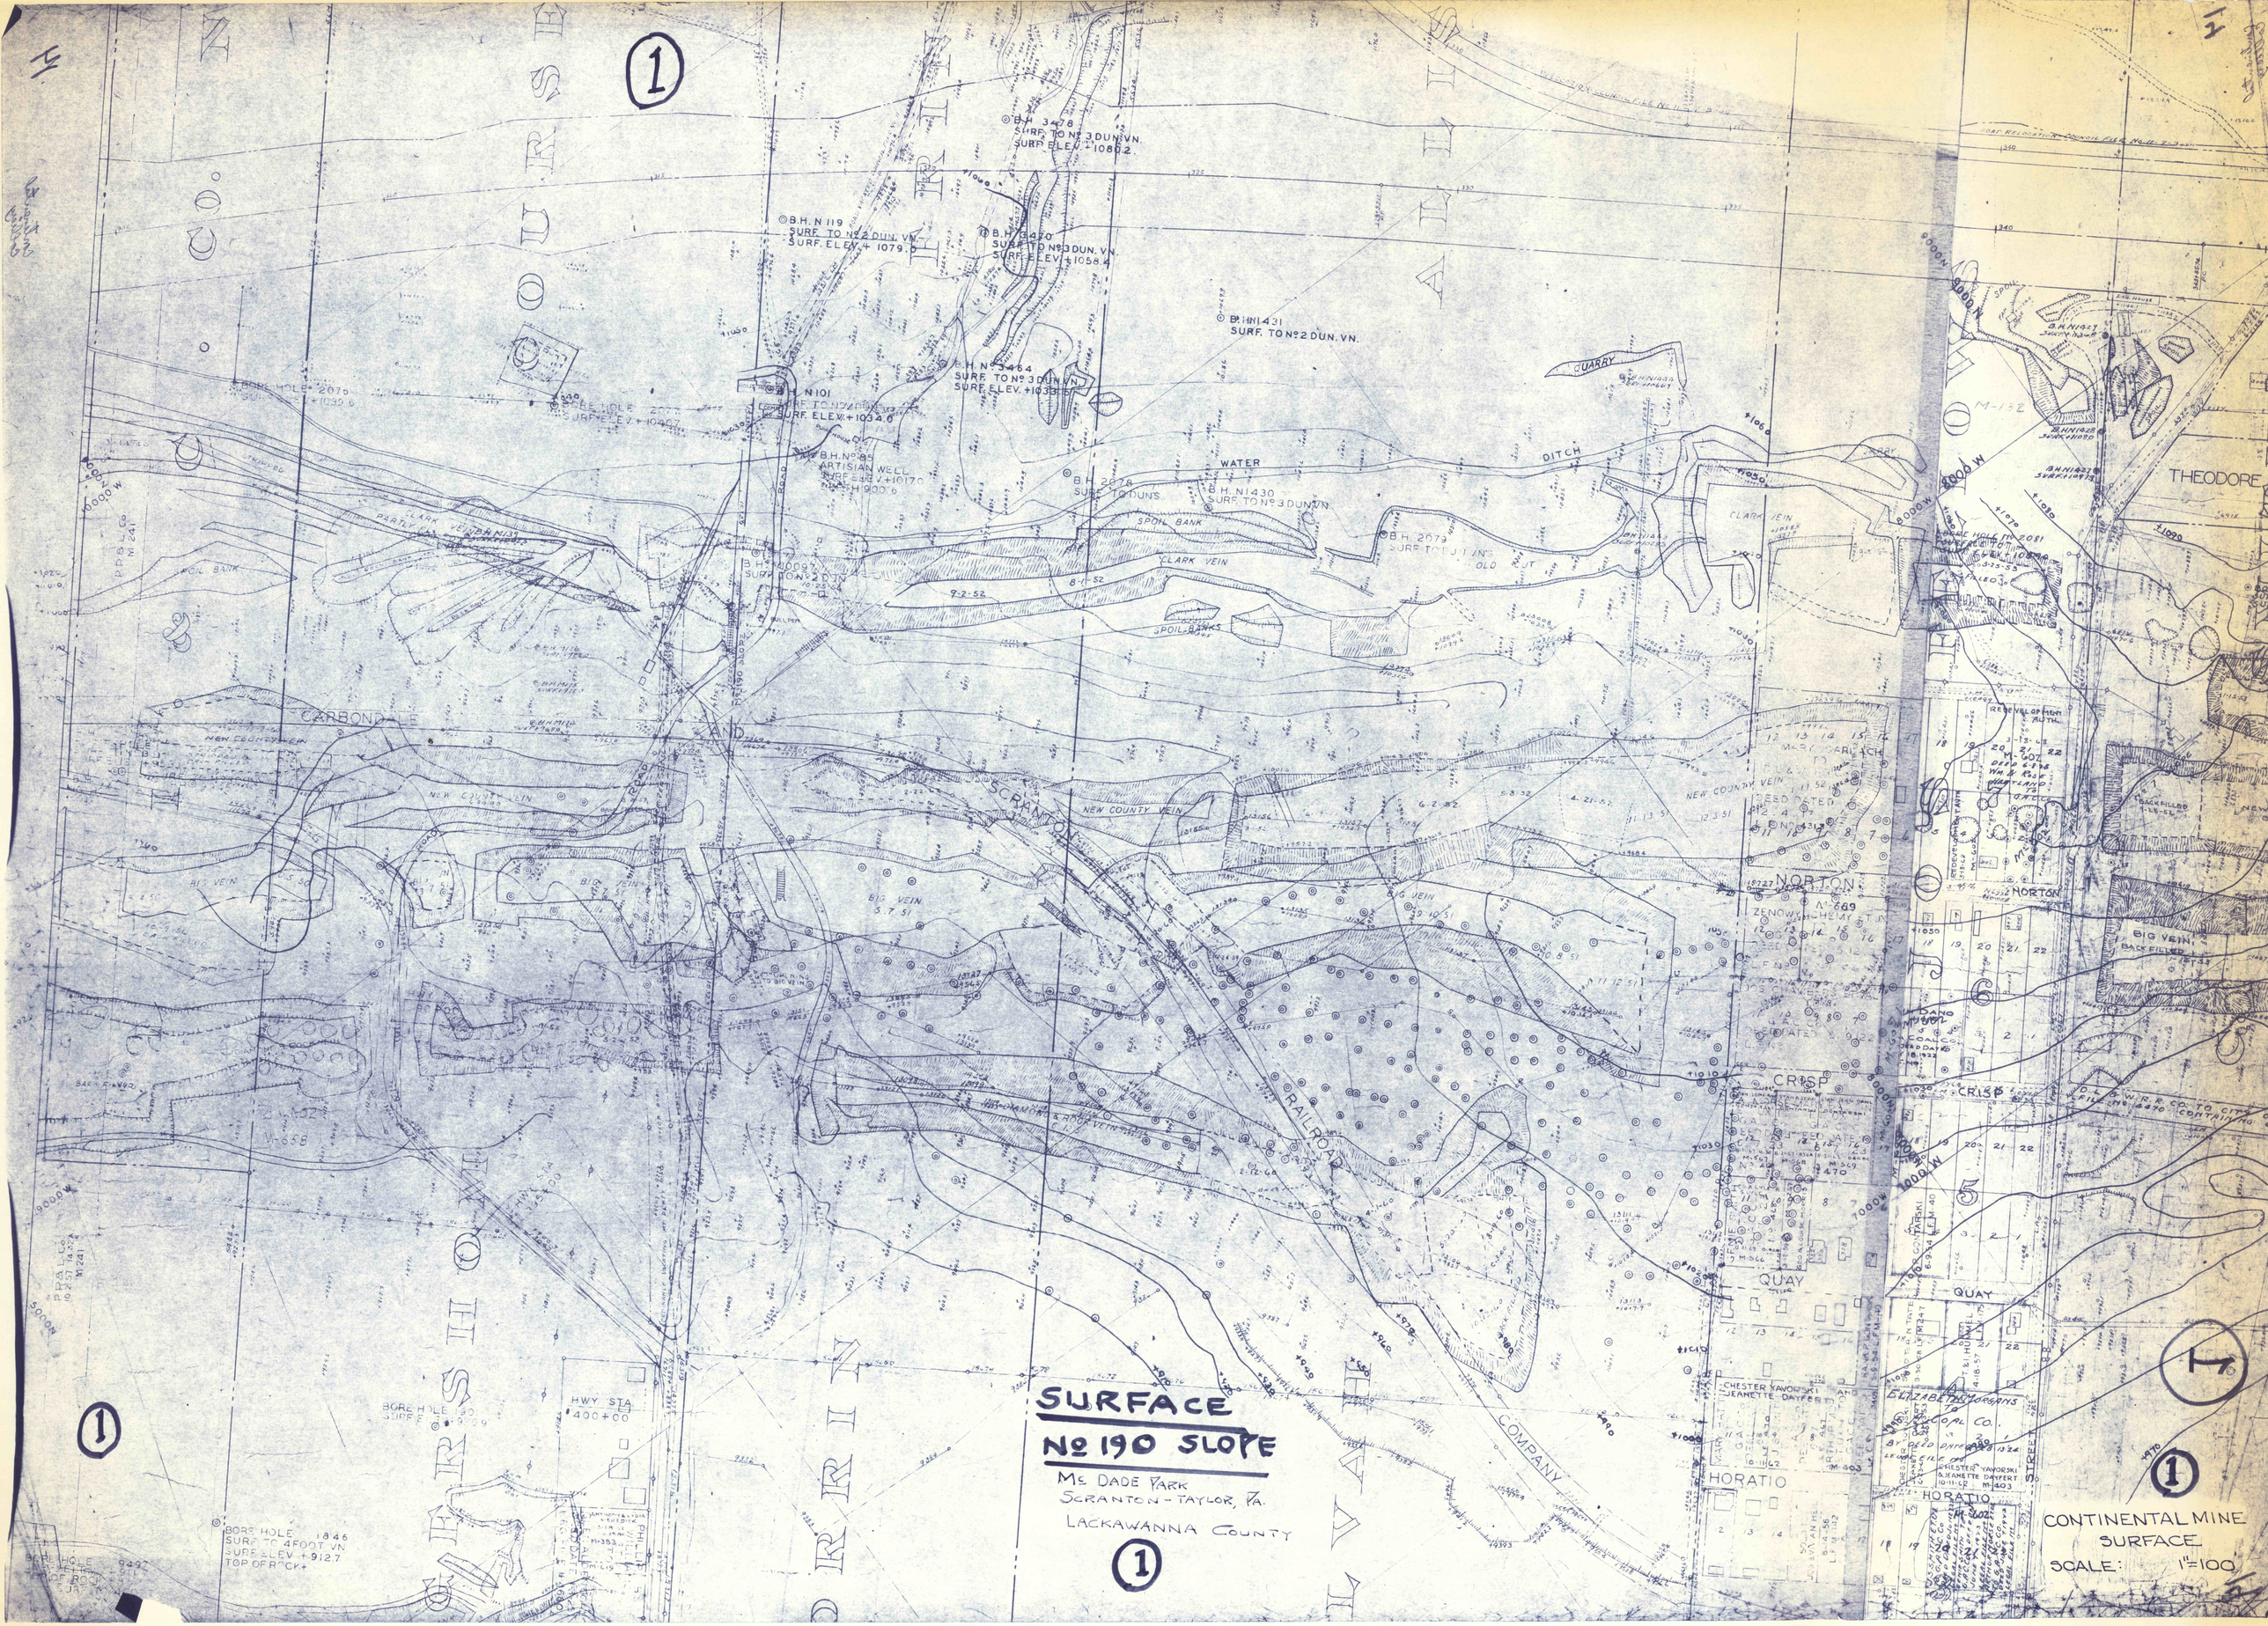
SURFACE
No 190 SLOPE
Mc DADE PARK
SCRANTON - TAYLOR, PA.
LACKAWANNA COUNTY
CONTINENTAL MINE
SURFACE
SCALE: 1"=100'
CARBONDALE
SCRANTON
RAILROAD
COMPANY
NORTON
CRISP
QUAY
HORATIO
THEODORE
WATER
DITCH
CLARK VEIN
SPOIL BANK
NEW COUNTY VEIN
BIG VEIN
QUARRY
HWY STA 400+00
B.H. 3478 SURF. TO No 3 DUN. VN. SURF. ELEV. +1080.2
B.H. N 119 SURF. TO No 2 DUN. VN. SURF. ELEV. +1079.0
B.H. 3470 SURF. TO No 3 DUN. VN. SURF. ELEV. +1058.4
B.H. N 1431 SURF. TO No 2 DUN. VN.
B.H. No 3464 SURF. TO No 3 DUN. VN. SURF. ELEV. +1033.5
B.H. N 101 SURF. TO No 2 DUN. VN. SURF. ELEV. +1034.0
B.H. No 85 ARTISIAN WELL SURF. ELEV. +1017.0
B.H. 2078 SURF. TO DUNS
B.H. N 1430 SURF. TO No 3 DUN. VN.
B.H. 2079 SURF. TO DUNS
B.H. N 1009 SURF. TO No 2 DUN.
BORE HOLE 2076 SURF. ELEV. +1039.6
BORE HOLE 2077 SURF. ELEV. +1040.7
BORE HOLE 1846 SURF. TO 4 FOOT VN. SURF. ELEV. +912.7 TOP OF ROCK+
BORE HOLE 1901 SURF. ELEV. +909.9
BORE HOLE 9497 TOP OF ROCK
CHESTER YAVORSKI AND JEANETTE DAYFERT
ELIZABETH MORGANS
CHESTER YAVORSKI & JEANETTE DAYFERT
1