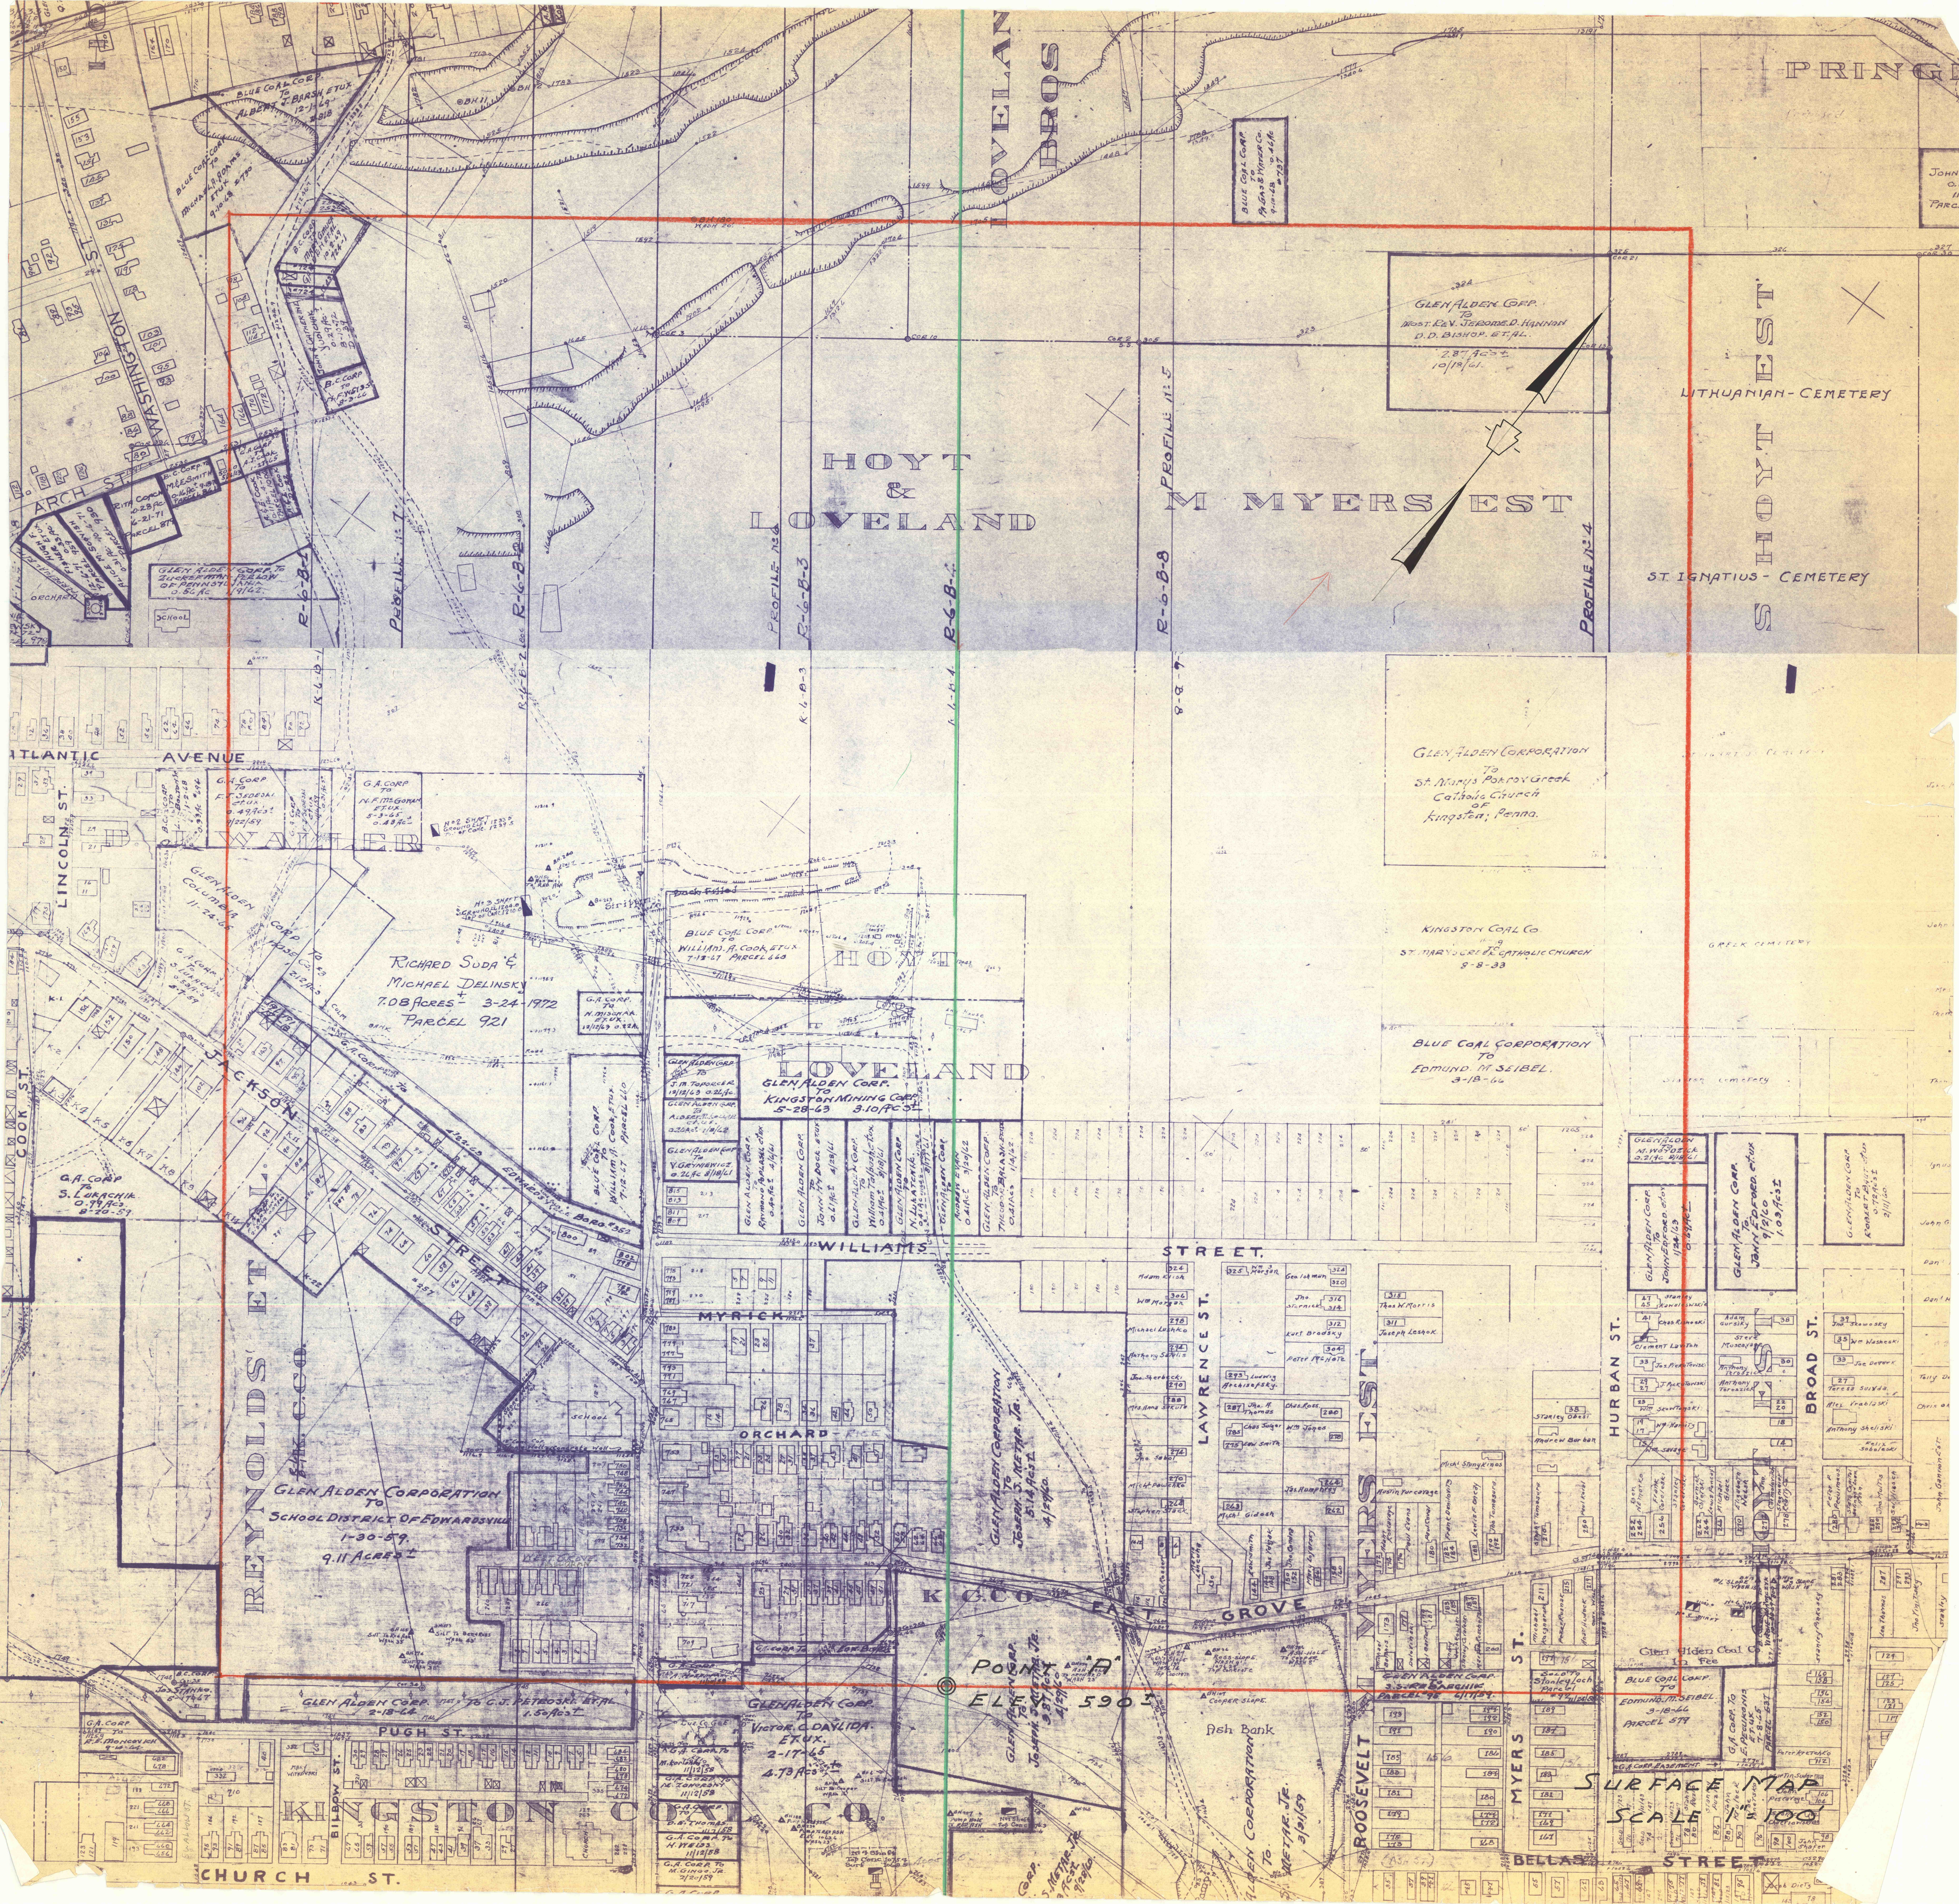
SURFACE MAP
SCALE 1" = 100'
HOYT & LOVELAND
M MYERS EST
HOYT EST
LOVELAND BROS
PRING
LITHUANIAN - CEMETERY
ST. IGNATIUS - CEMETERY
GREEK CEMETERY
GLEN ALDEN CORP. TO MOST. REV. JEROME D. HANNON D.D. BISHOP. ET. AL. 2.87 Ac± 10/18/61.
GLEN ALDEN CORPORATION TO St. Mary's Pokrov Greek Catholic Church of Kingston; Penna.
KINGSTON COAL CO TO ST. MARY'S GREEK CATHOLIC CHURCH 8-8-33
BLUE COAL CORPORATION TO EDMUND M. SEIBEL. 3-18-66
BLUE COAL CORP. TO PA. GAS & WATER CO. 9-10-68 0.46 Ac #797
BLUE COAL CORP. TO ALBERT J. BARSH, ETUX. 12-1-69 #818
BLUE COAL CORP TO MICHAEL A. ADAMS ETUX 9-10-68 #790
GLEN ALDEN CORP. TO ZUCKERMAN-PERLOW OF PENNSYLVANIA 0.56 Ac 1/9/62.
RICHARD SUDA & MICHAEL DELINSKY 7.08 ACRES ± 3-24-1972 PARCEL 921
BLUE COAL CORP. TO WILLIAM A. COOK, ETUX 7-12-67 PARCEL 660
GLEN ALDEN CORP. TO KINGSTON MINING CORP. 5-28-63 3.10 Acs ±
GLEN ALDEN CORPORATION TO SCHOOL DISTRICT OF EDWARDSVILLE 1-30-59. 9.11 ACRES ±
GLEN ALDEN CORP. TO C.J. PETROSKI. ET. AL. 2-18-64 1.50 Acs ±
GLEN ALDEN CORP. TO VICTOR C. DAYLIDA. ETUX. 2-17-65 4.73 Acs ±
GLEN ALDEN CORPORATION TO JOSEPH S. METAR, JR. 5.14 Acs ± 4/29/60
POINT "A" ELEV. 590 ±
BLUE COAL CORP. TO EDMUND M. SEIBEL 3-18-66 PARCEL 579
Glen Alden Coal Co. In Fee
GLEN ALDEN CORP. TO JOHN EDFORD. ETUX 9/2/60 1.03 Acs ±
GLEN ALDEN CORP. TO ROBERT BAUT. ETUX 0.72 Acs ± 2/11/60.
REYNOLDS' ET AL
KINGSTON COAL CO
K. C. CO.
ATLANTIC AVENUE
JACKSON STREET
WASHINGTON ST.
ARCH ST.
LINCOLN ST.
COOK ST.
WILLIAMS STREET
MYRICK
ORCHARD
LAWRENCE ST.
EAST GROVE
ROOSEVELT
MYERS ST.
HURBAN ST.
BROAD ST.
BELLAS STREET
PUGH ST.
CHURCH ST.
BILBOW ST.
PROFILE No 4
PROFILE No 5
PROFILE No 6
PROFILE No 7
R-6-B-1
R-6-B-2
R-6-B-3
R-6-B-4
R-6-B-8
Ash Bank
No 2 SHAFT
No 3 SHAFT
SCHOOL