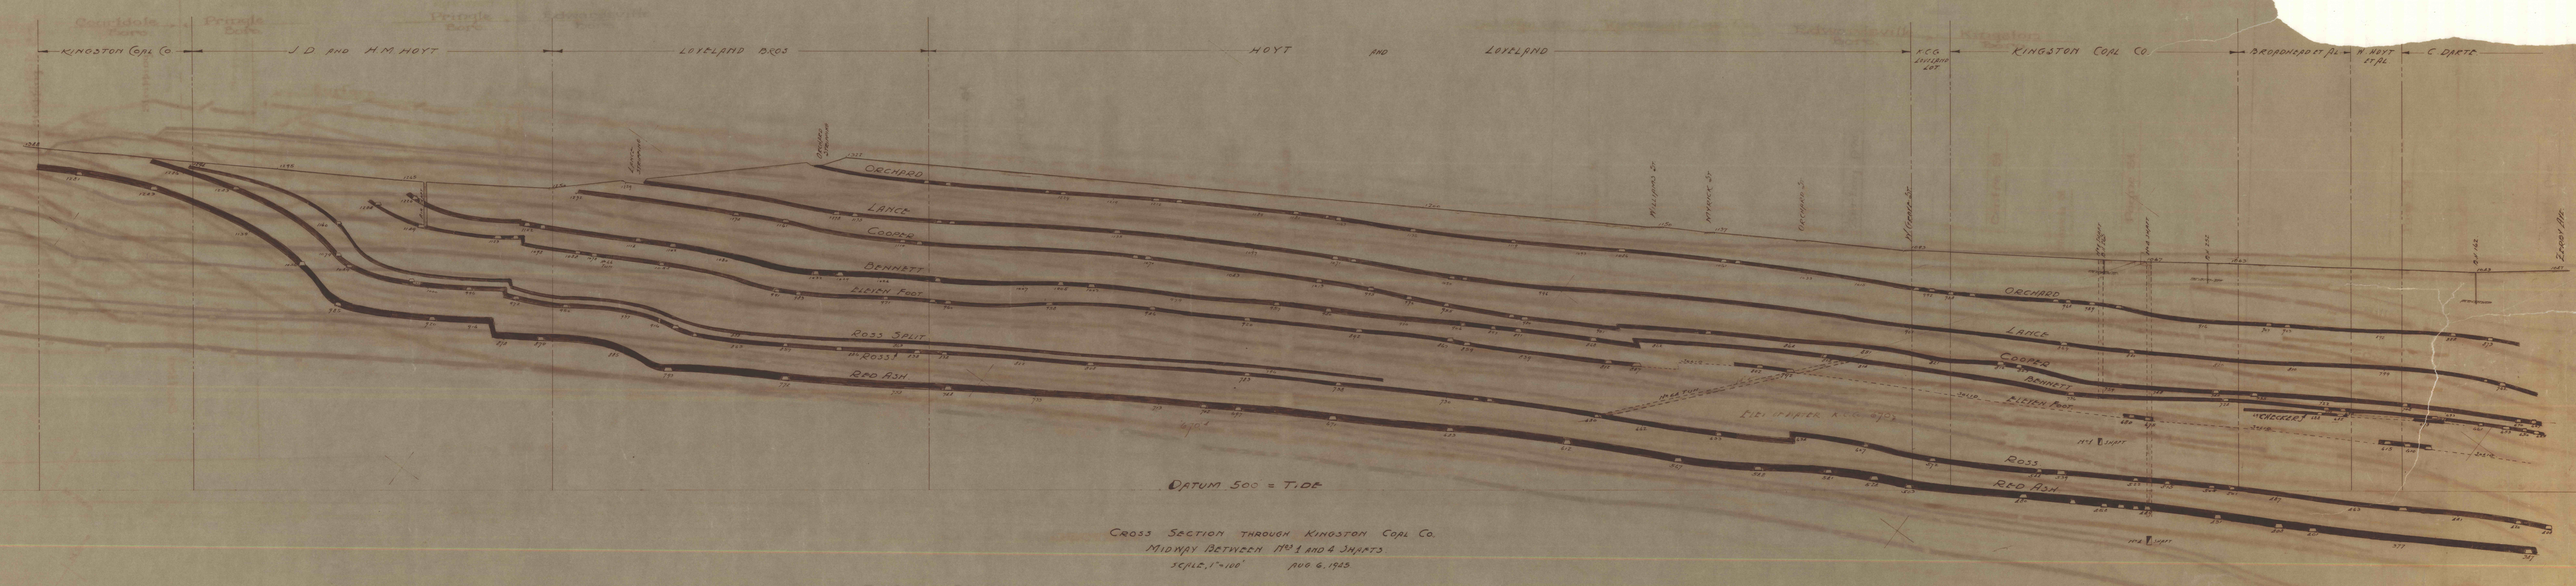

CROSS SECTION THROUGH KINGSTON COAL CO.
MIDWAY BETWEEN No. 1 AND 4 SHAFTS
SCALE, 1"=100' AUG 6, 1925