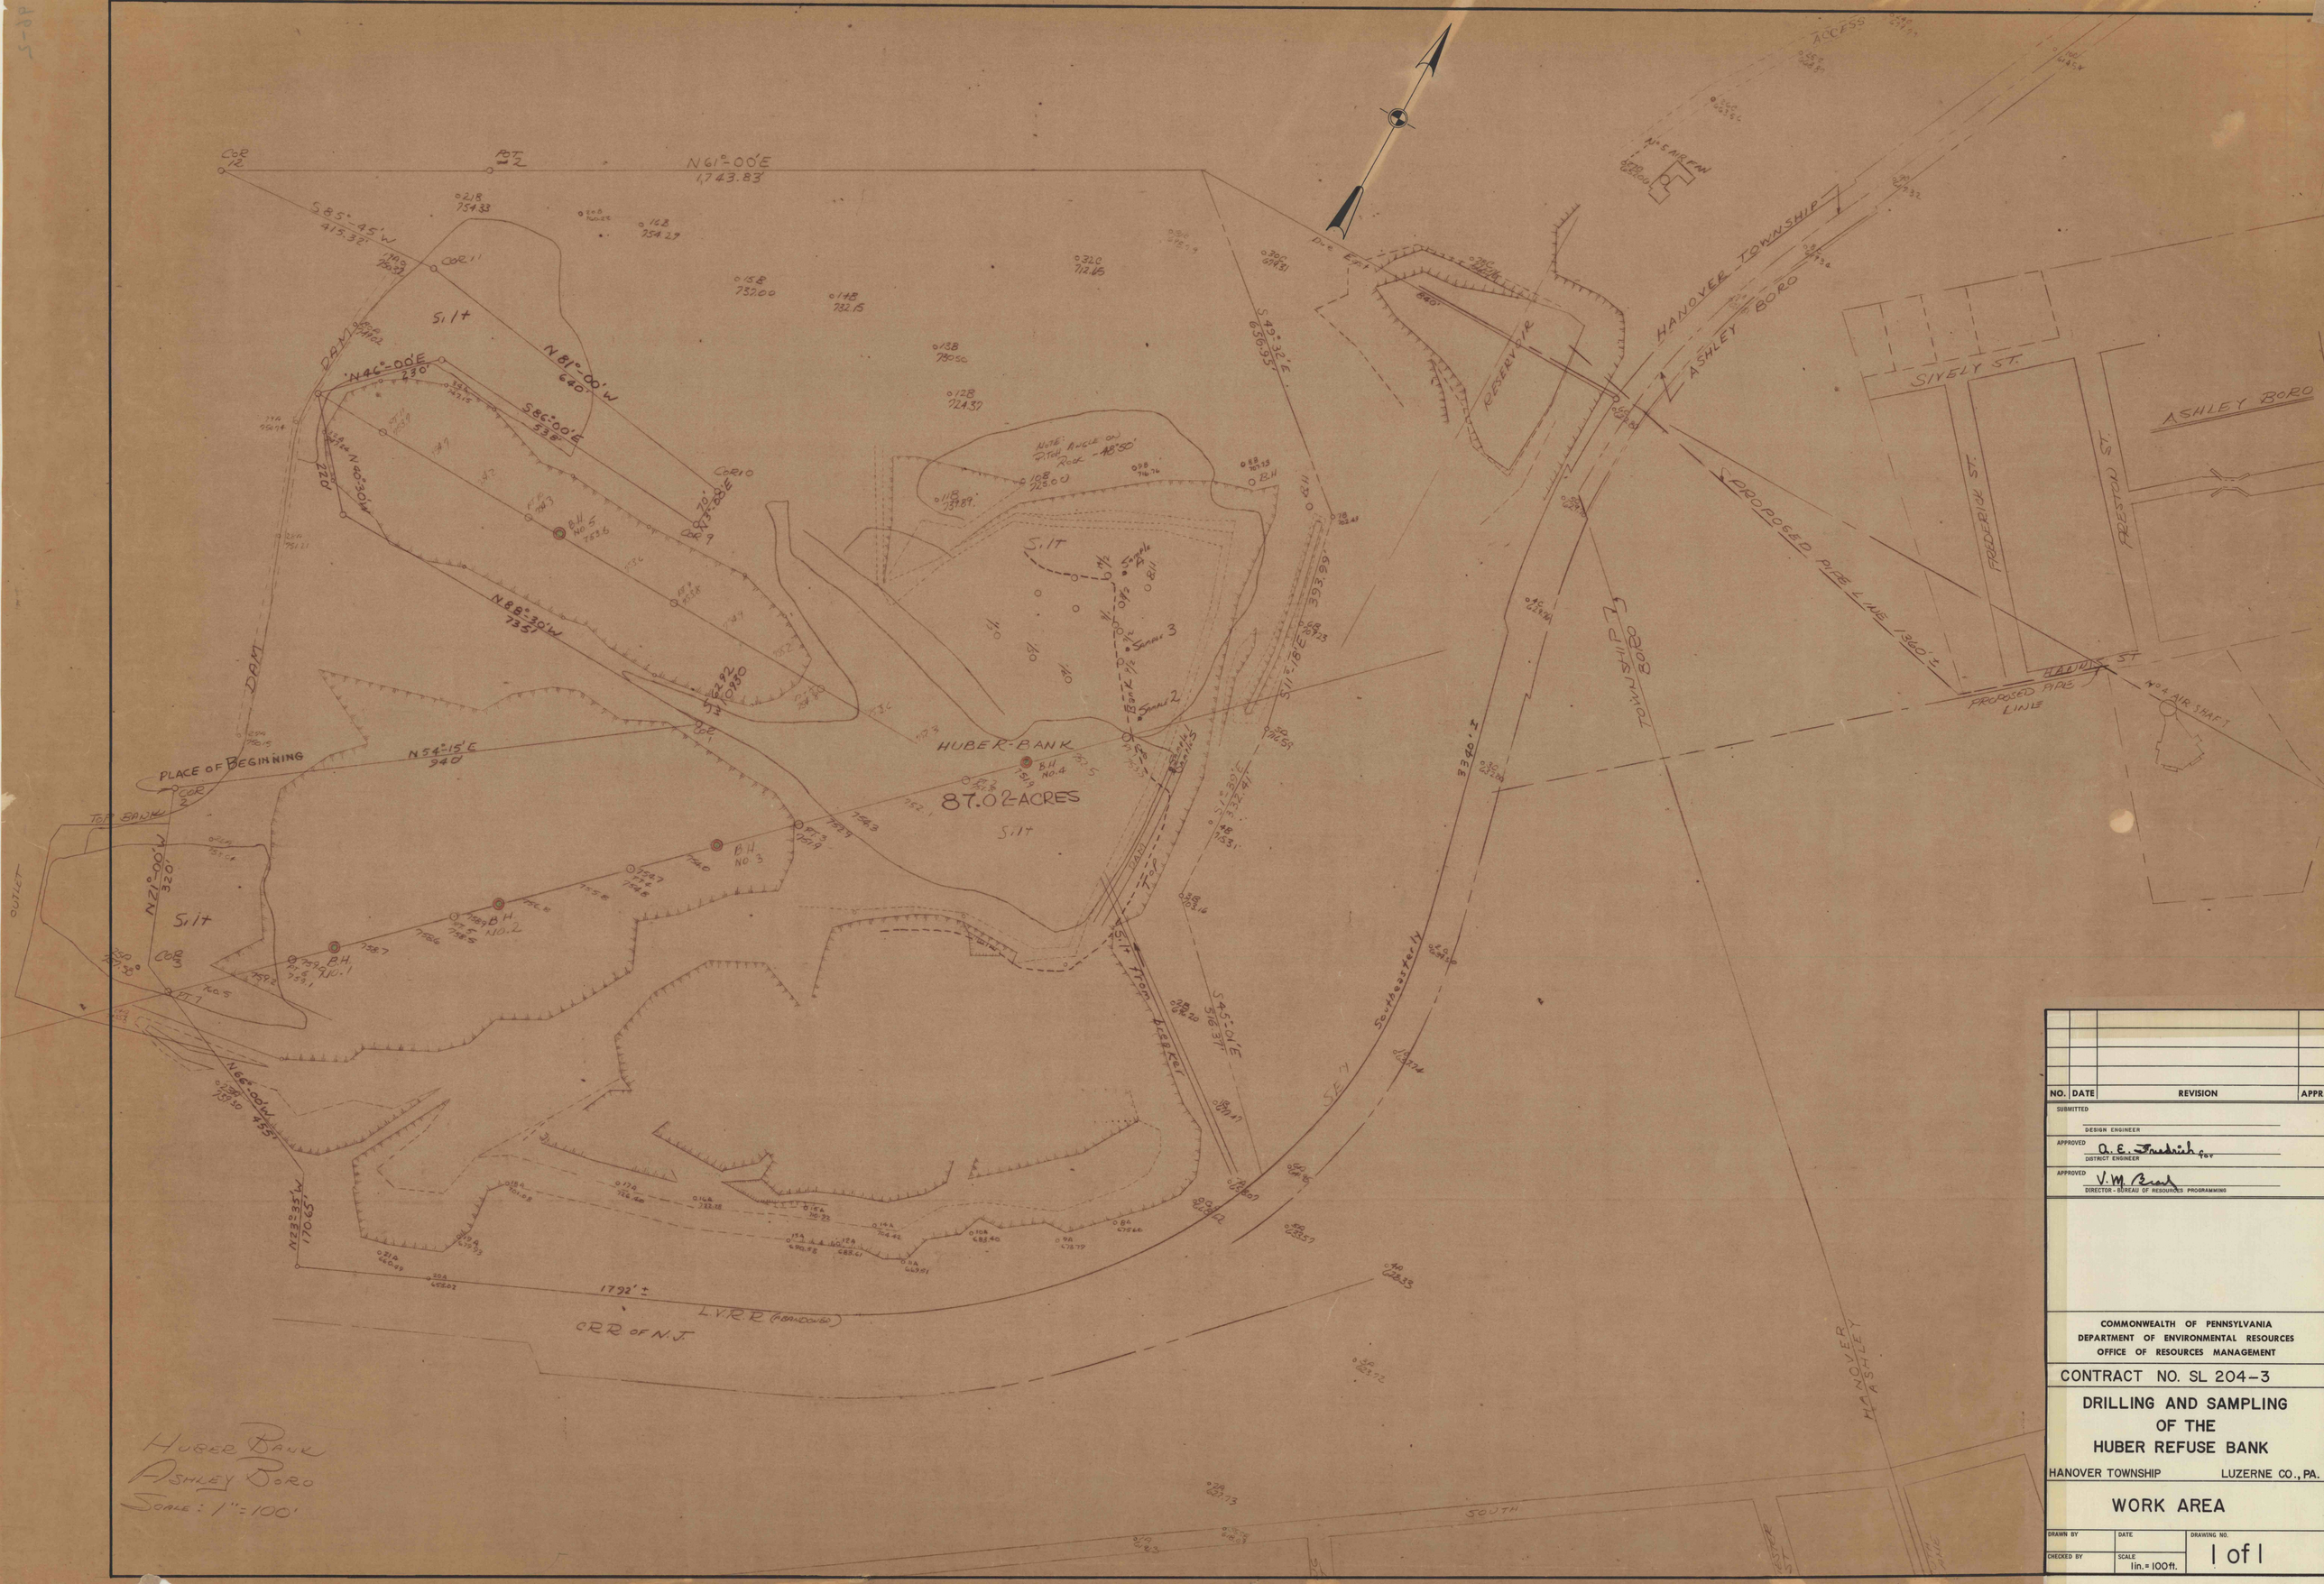

NO.	DATE	REVISION	APPR

SUBMITTED
DESIGN ENGINEER

APPROVED A. E. Friedrich for
DISTRICT ENGINEER

APPROVED V. M. Brad
DIRECTOR - BUREAU OF RESOURCES PROGRAMMING

COMMONWEALTH OF PENNSYLVANIA
DEPARTMENT OF ENVIRONMENTAL RESOURCES
OFFICE OF RESOURCES MANAGEMENT

CONTRACT NO. SL 204-3

DRILLING AND SAMPLING OF THE HUBER REFUSE BANK

HANOVER TOWNSHIP — LUZERNE CO., PA.

WORK AREA

DRAWN BY	DATE	DRAWING NO.
CHECKED BY	SCALE 1in. = 100ft.	1 of 1