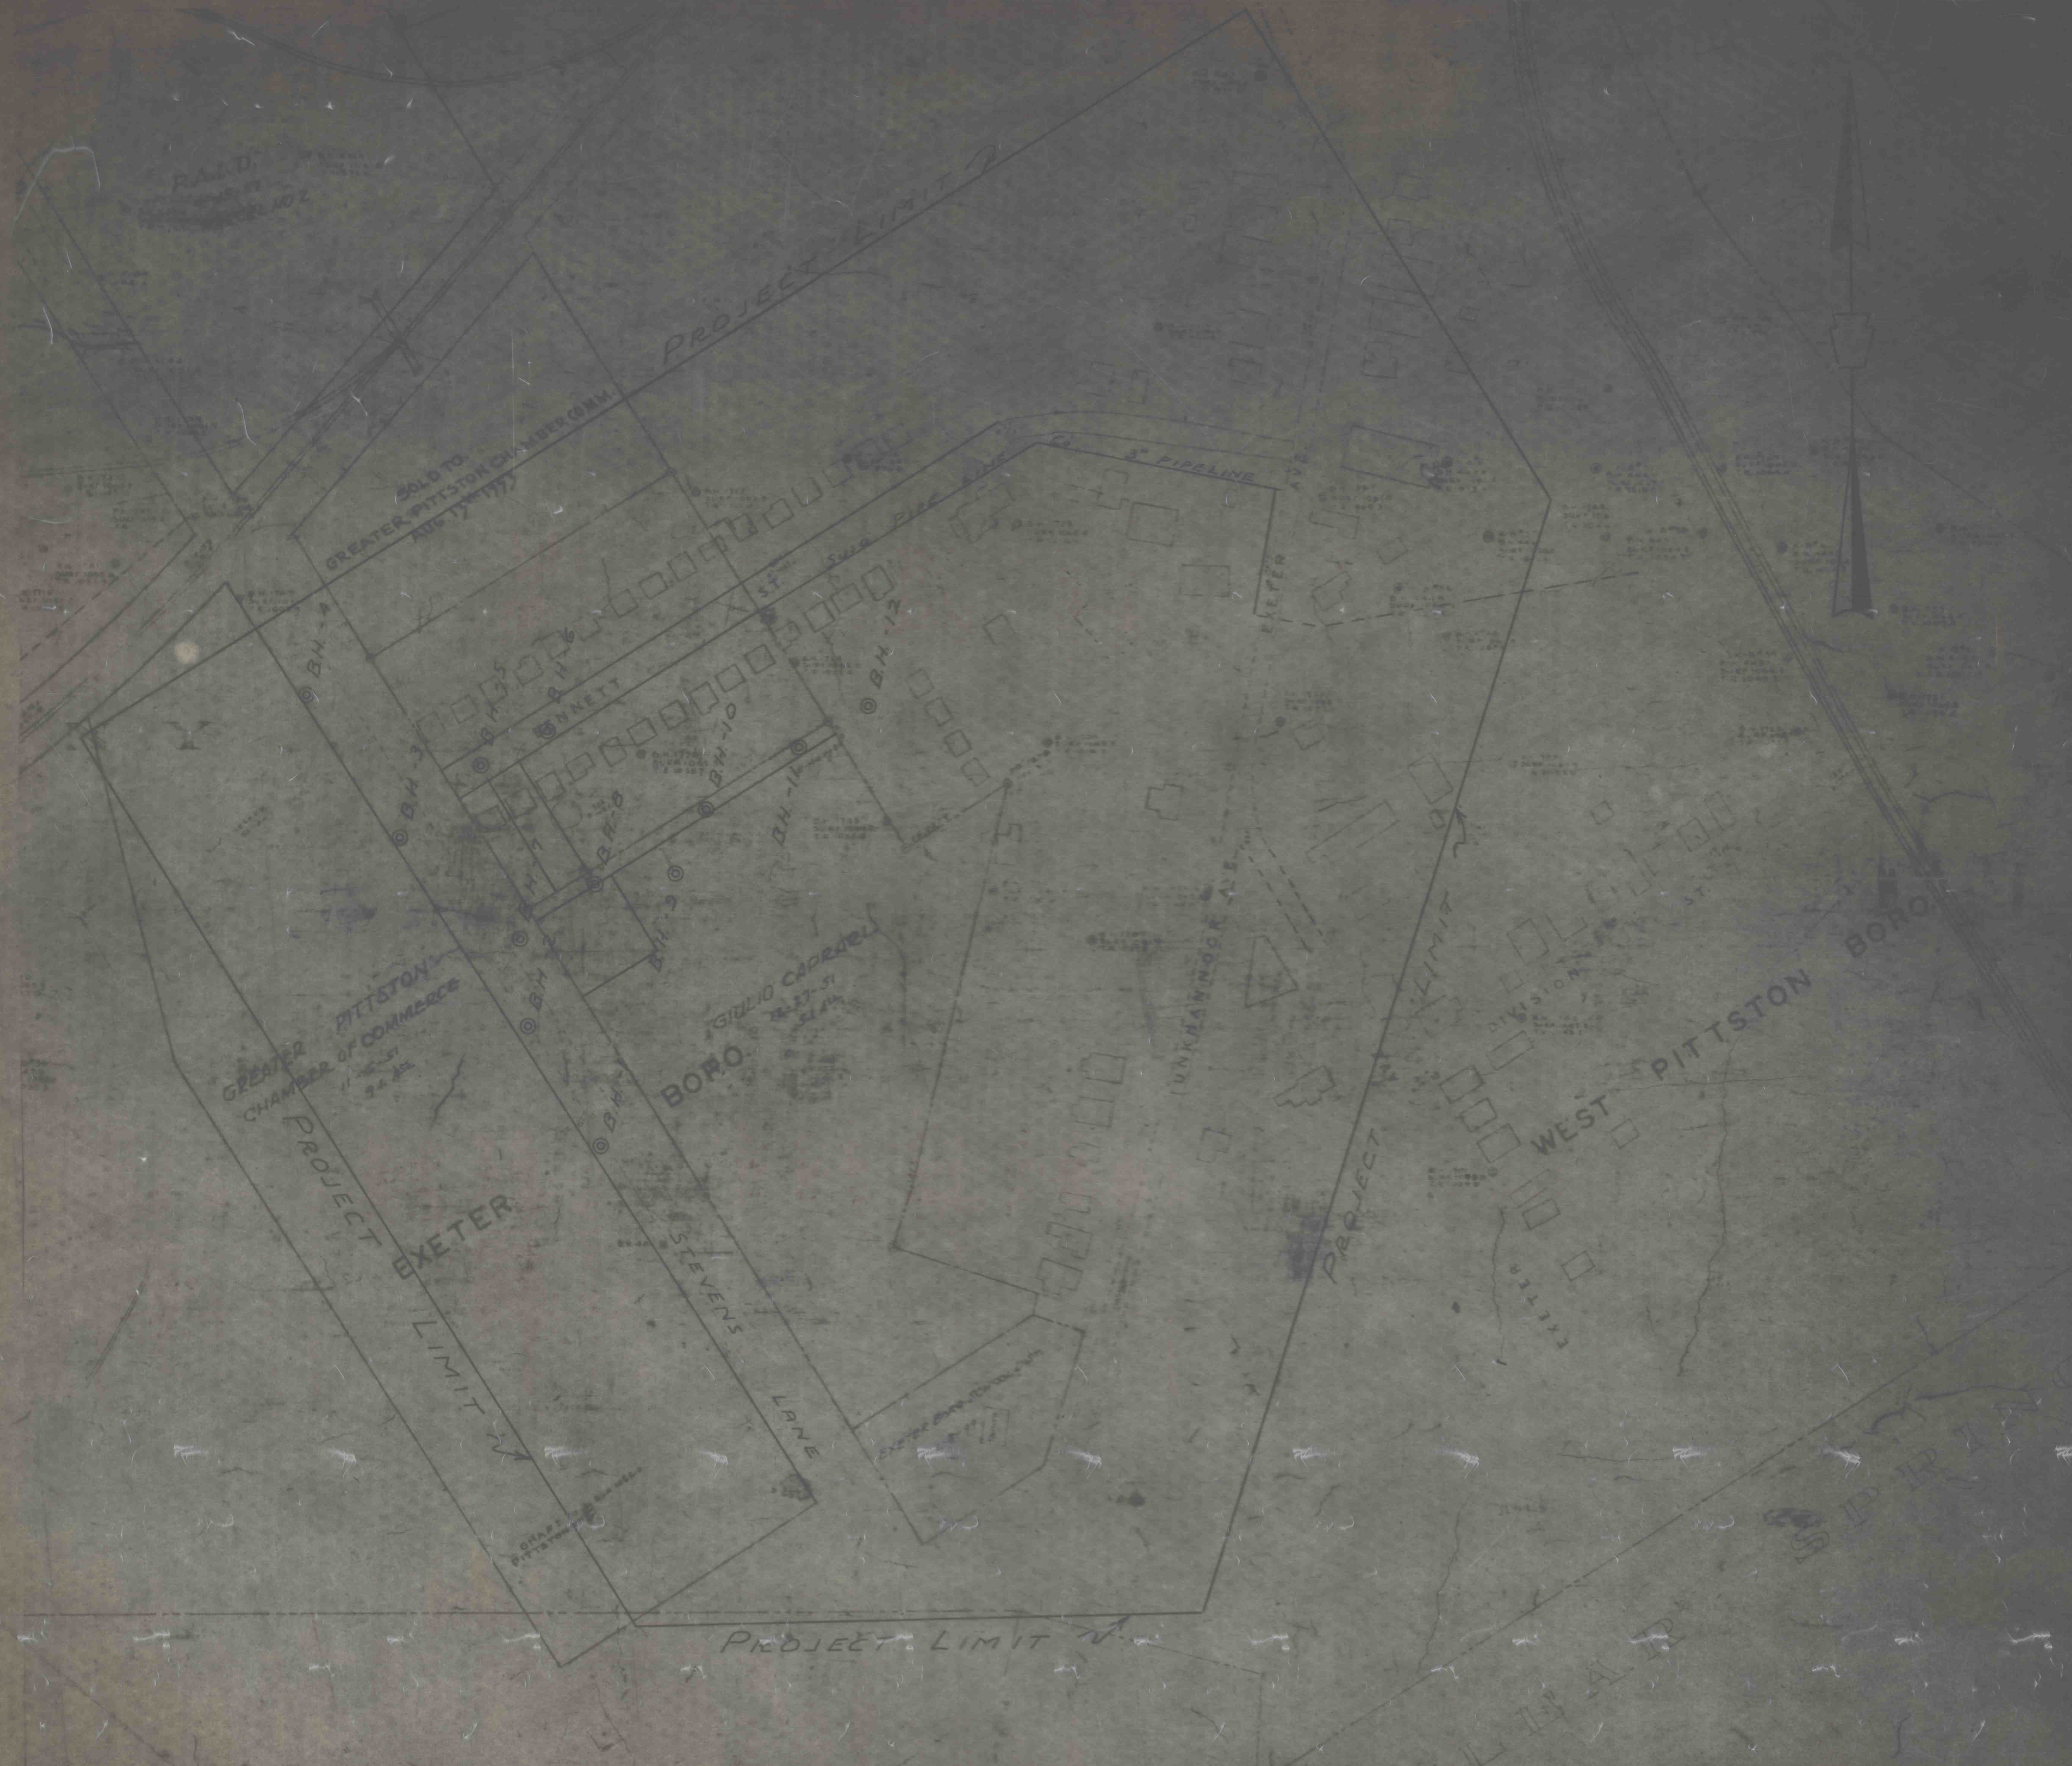

SCALE 1" = 100'

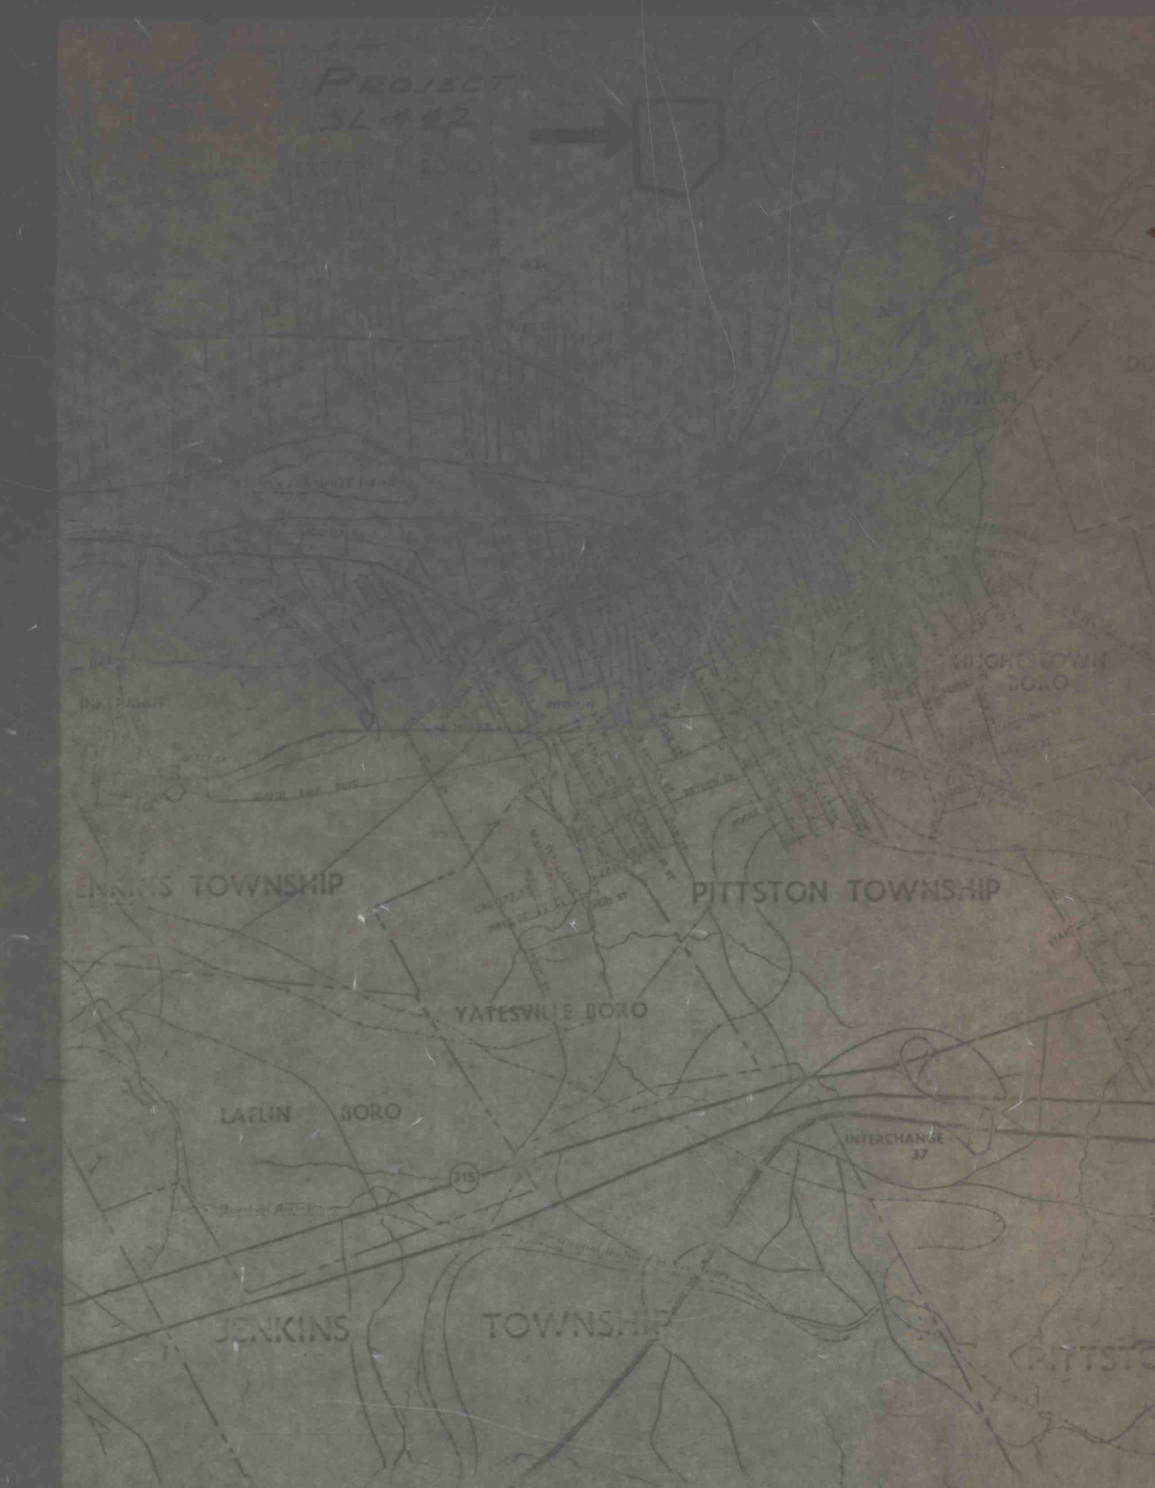

LOCATION MAP

NOT TO SCALE

COMMONWEALTH OF PENNSYLVANIA
DEPARTMENT OF ENVIRONMENTAL RESOURCES
OFFICE OF RESOURCES MANAGEMENT

SL 442

EXPLORATORY BOREHOL

ABANDONED STEVENS

SURFACE MAP

for Andrew E. Friedrich

G. E. Kyle for

PROGRAMMING

RESOURCES

A. Hume Connell

DWG. NO. SL 442-1.1A