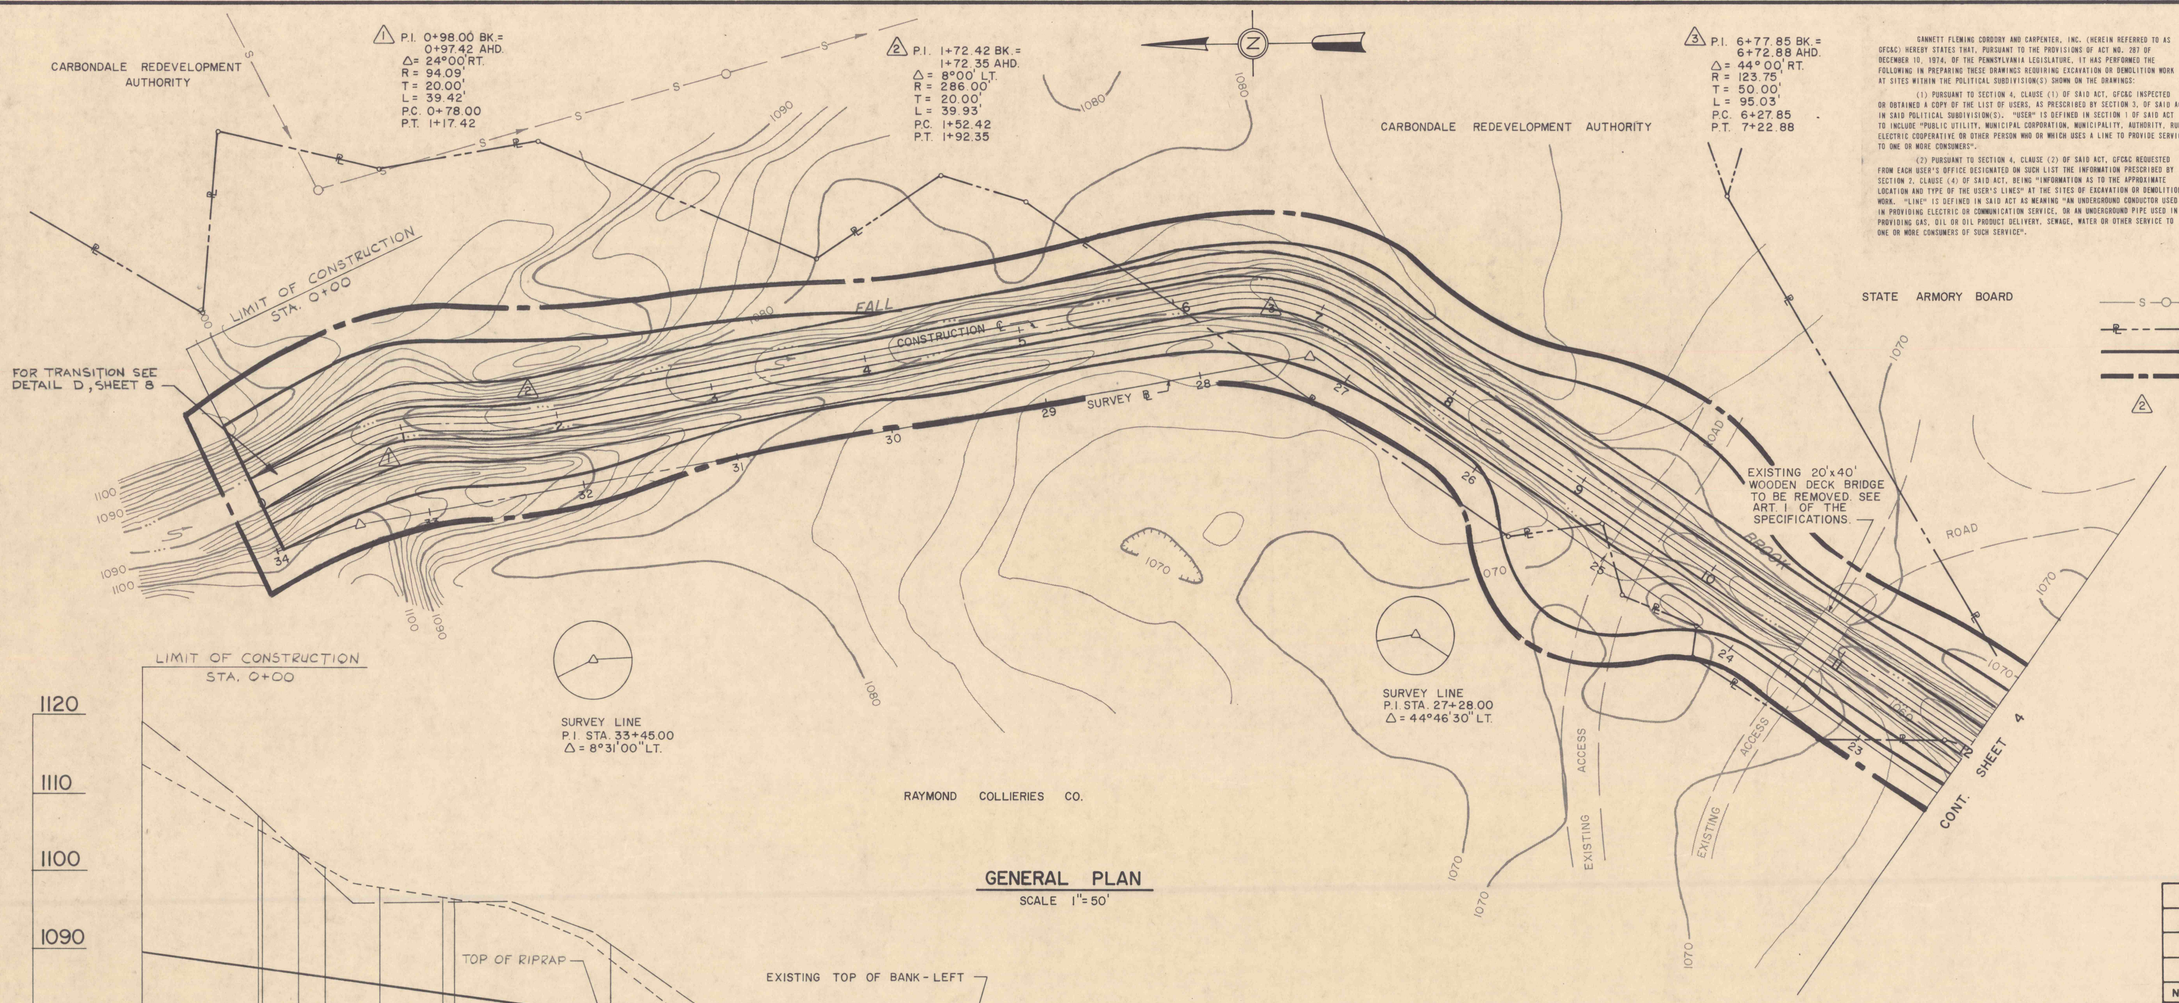

GENERAL PLAN

SCALE 1" = 50'

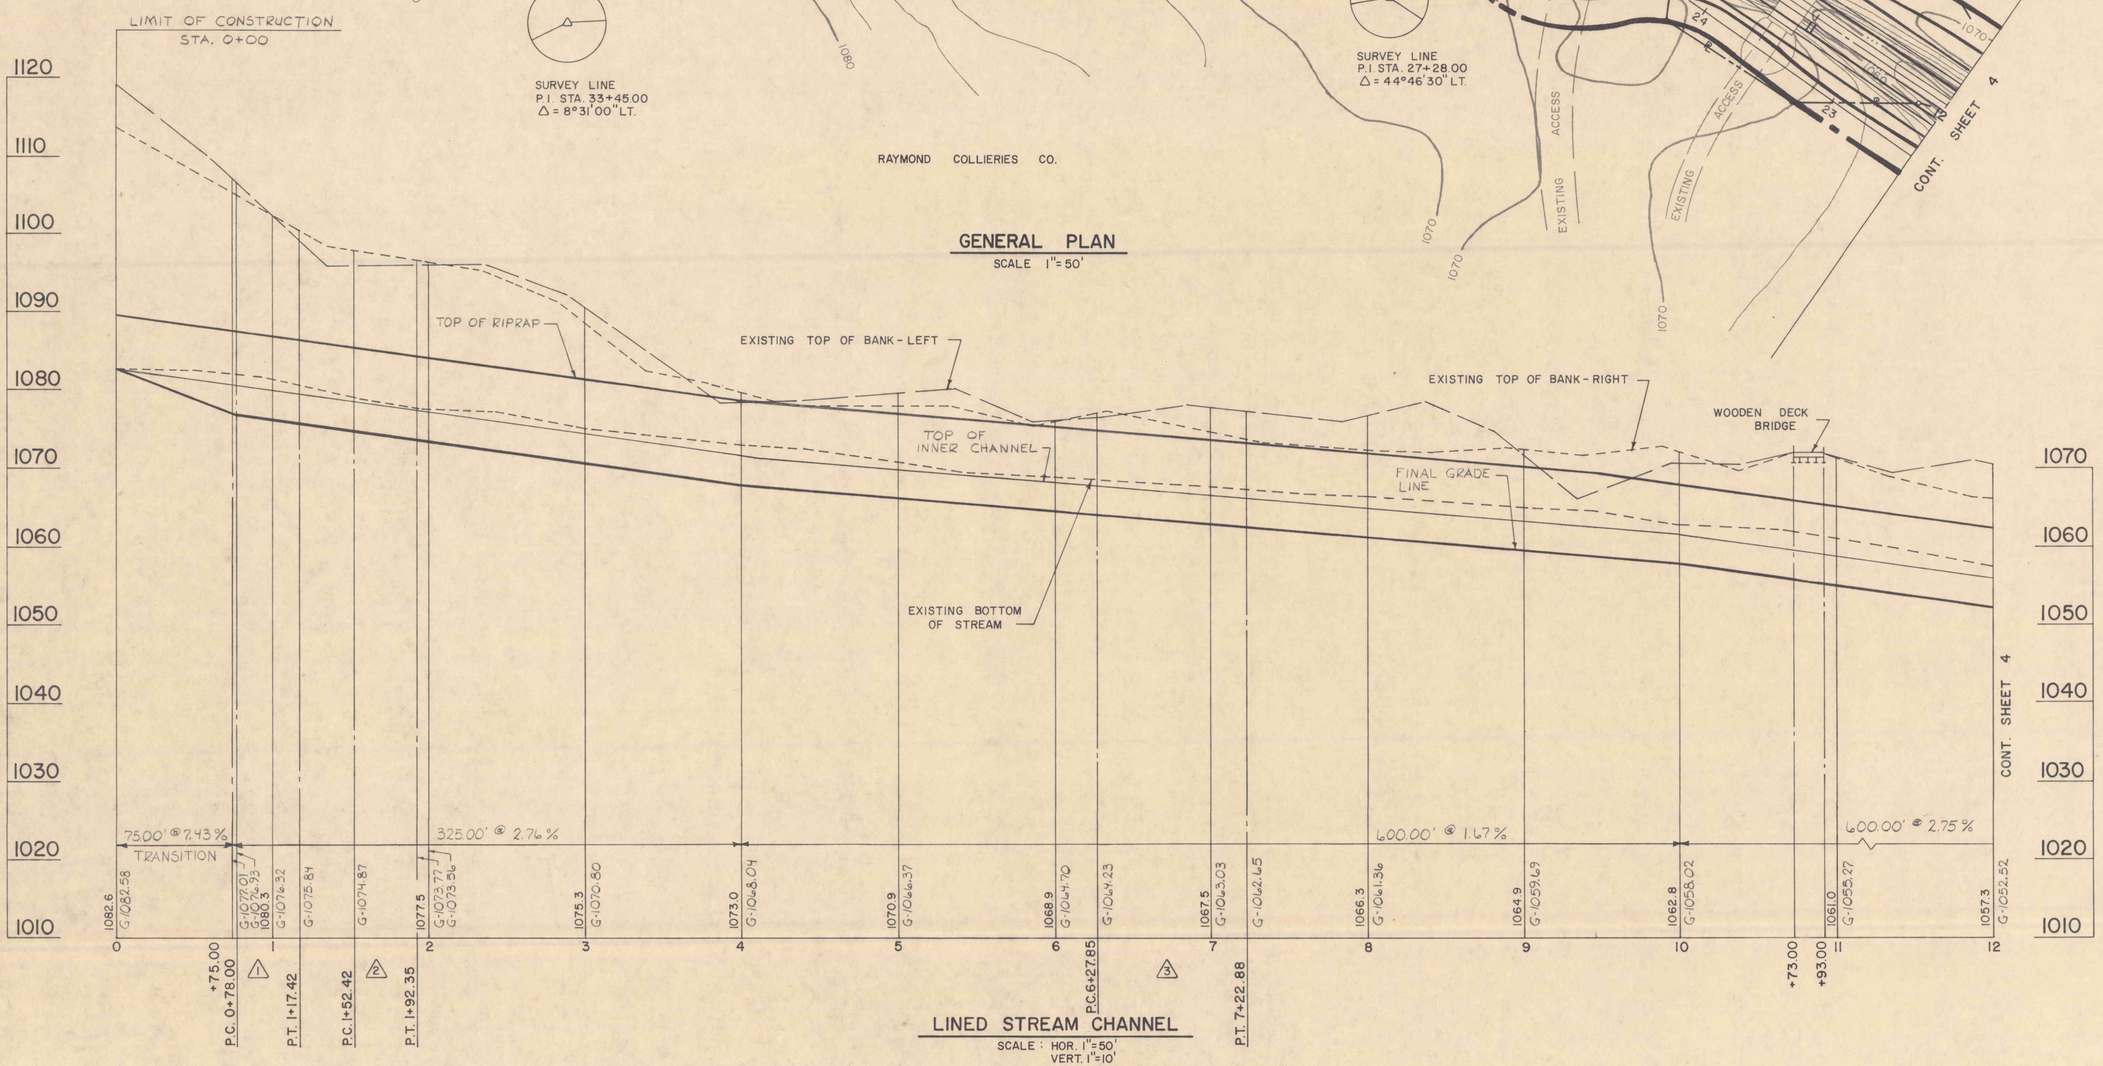

LINED STREAM CHANNEL

SCALE : HOR. 1" = 50'
VERT. 1" = 10'

NOTICE

GANNETT FLEMING CORDDRY AND CARPENTER, INC. (HEREIN REFERRED TO AS GFC&C) HEREBY STATES THAT, PURSUANT TO THE PROVISIONS OF ACT NO. 287 OF DECEMBER 10, 1974, OF THE PENNSYLVANIA LEGISLATURE, IT HAS PERFORMED THE FOLLOWING IN PREPARING THESE DRAWINGS REQUIRING EXCAVATION OR DEMOLITION WORK AT SITES WITHIN THE POLITICAL SUBDIVISION(S) SHOWN ON THE DRAWINGS:

(1) PURSUANT TO SECTION 4, CLAUSE (1) OF SAID ACT, GFC&C INSPECTED OR OBTAINED A COPY OF THE LIST OF USERS, AS PRESCRIBED BY SECTION 3, OF SAID ACT, IN SAID POLITICAL SUBDIVISION(S). "USER" IS DEFINED IN SECTION 1 OF SAID ACT TO INCLUDE "PUBLIC UTILITY, MUNICIPAL CORPORATION, MUNICIPALITY, AUTHORITY, RURAL ELECTRIC COOPERATIVE OR OTHER PERSON WHO OR WHICH USES A LINE TO PROVIDE SERVICE TO ONE OR MORE CONSUMERS".

(2) PURSUANT TO SECTION 4, CLAUSE (2) OF SAID ACT, GFC&C REQUESTED FROM EACH USER'S OFFICE DESIGNATED ON SUCH LIST THE INFORMATION PRESCRIBED BY SECTION 2, CLAUSE (4) OF SAID ACT, BEING "INFORMATION AS TO THE APPROXIMATE LOCATION AND TYPE OF THE USER'S LINES" AT THE SITES OF EXCAVATION OR DEMOLITION WORK. "LINE" IS DEFINED IN SAID ACT AS MEANING "AN UNDERGROUND CONDUCTOR USED IN PROVIDING GAS, OIL OR OIL PRODUCT DELIVERY, SEWAGE, WATER OR OTHER SERVICE TO ONE OR MORE CONSUMERS OF SUCH SERVICE".

(3) PURSUANT TO SECTION 4, CLAUSE (3) OF SAID ACT, GFC&C HAS SHOWN UPON THESE DRAWINGS "THE APPROXIMATE LOCATION AND TYPE OF EACH LINE, DERIVED PURSUANT TO THE REQUEST MADE AS REQUIRED BY CLAUSE (2)" OF SECTION 4 OF SAID ACT, AND THE USERS' NAMES, OFFICE ADDRESSES AND TELEPHONE NUMBERS, AS SHOWN ON THE LIST DESCRIBED IN PARAGRAPH NO. 1 ABOVE.

AND GFC&C DOES NOT MAKE ANY REPRESENTATION, WARRANTY, ASSURANCE OR GUARANTY THAT THE INFORMATION RECEIVED PURSUANT TO SAID REQUEST AND AS REFLECTED ON THESE DRAWINGS IS CORRECT OR ACCURATE, BUT GFC&C IS REFLECTING SAID INFORMATION ON THESE DRAWINGS ONLY DUE TO THE REQUIREMENTS OF THE SAID ACT NO. 287 OF DECEMBER 10, 1974.

GANNETT FLEMING CORDDRY AND CARPENTER, INC.

BY: _____

DATE: _____

LEGEND

- S —O— EXISTING SANITARY SEWER WITH MANHOLE
- ℄ - - - - APPROXIMATE LOCATION OF PROPERTY LINES
- LIMIT OF GRADING AND REVEGETATION
- LIMIT OF CONTRACTORS WORKING AREA
- (2) INDICATES CONSTRUCTION ℄ P.I. NUMBER - CURVE DATA SHOWN ON THIS SHEET

NOTE:

1. THE PROPERTY LINES SHOWN ON THIS DRAWING REFLECT THE ACCURACY OR INACCURICIES OF THE DEED OF RECORD AND TO BE USED FOR LOCATION PURPOSES ONLY.
2. CONTOURS ARE BASED ON A FIELD SURVEY DATED OCTOBER, 1976 BY GANNETT FLEMING CORDDRY AND CARPENTER, INC. ENGINEERS.
3. CONTOUR INTERVAL 2 FEET.

NO	DATE	REVISION	APPR

SUBMITTED _____ PROFESSIONAL

APPROVED _____ CHIEF - DIVISION OF MINE RECLAMATION

APPROVED _____ DIRECTOR - BUREAU OF DESIGN

REGISTERED PROFESSIONAL ENGINEER

DATE

COMMONWEALTH OF PENNSYLVANIA
DEPARTMENT OF ENVIRONMENTAL RESOURCES
OFFICE OF RESOURCES MANAGEMENT

CONTRACT NO. SL 139-1-6-101.1

MINE DRAINAGE POLLUTION ABATEMENT
FALL BROOK
LACKAWANNA RIVER WATERSHED
LACKAWANNA COUNTY
PENNSYLVANIA

GANNETT FLEMING CORDDRY AND CARPENTER, INC.
Consulting Engineers
P.O. BOX 1963 HARRISBURG, PA.

GENERAL PLAN AND PROFILE

DRAWN BY	DATE	DRAWING NO.
W.R.M.	FEB., 1977	3 of 9
CHECKED BY D.J.B.	SCALE AS SHOWN	