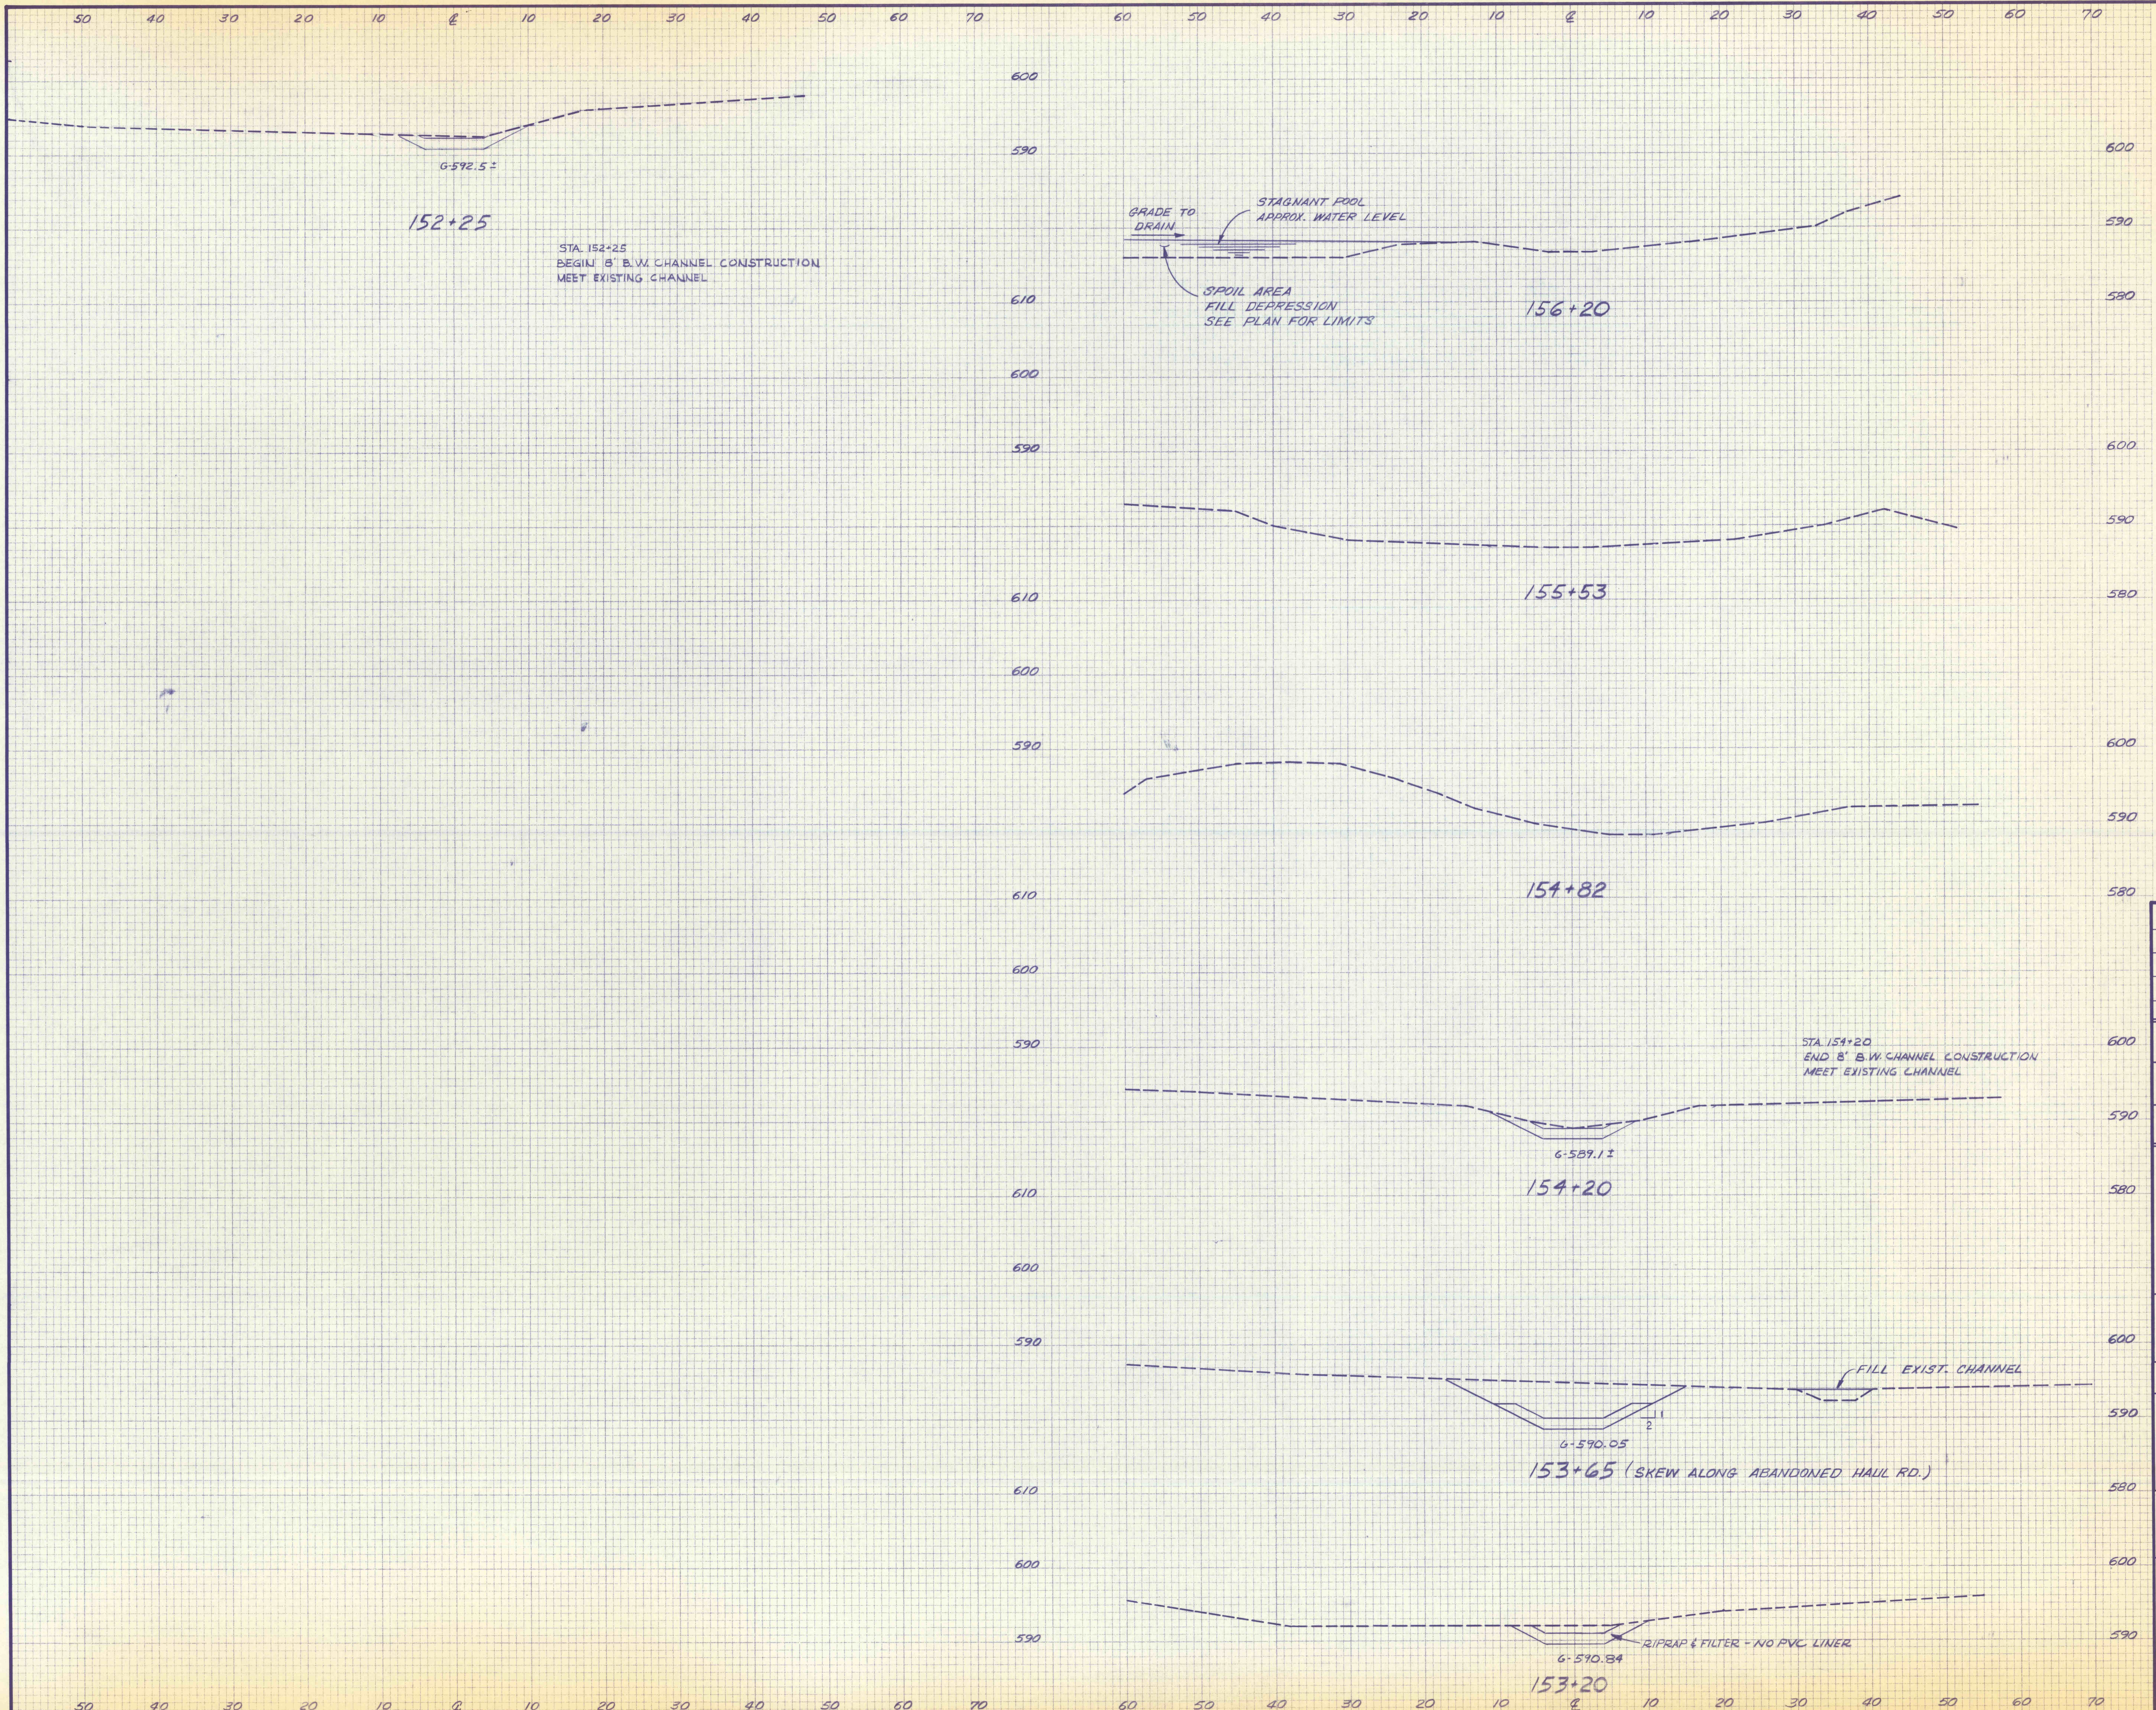

NO.	DATE	REVISION	APPR.

SUBMITTED
PROFESSIONAL

APPROVED
CHIEF – DIVISION OF MINE RECLAMATION

APPROVED
DIRECTOR – BUREAU OF DESIGN

FINAL

S.J.M. JUL 28 1977

COMMONWEALTH OF PENNSYLVANIA
DEPARTMENT OF ENVIRONMENTAL RESOURCES
OFFICE OF RESOURCES MANAGEMENT

CONTRACT NO. SL 181 - 3 - 101.1

SUGAR NOTCH RUN AMD ABATEMENT PROJECT WARRIOR CREEK AND SOLOMON CREEK WATERSHEDS

GEO - Technical Services
CONSULTING ENGINEERS & GEOLOGISTS
HARRISBURG, PA.

CROSS SECTIONS
STA. 147+32 TO STA. 155+00

DRAWN BY	DATE	
WEH	MAY 1977	40 of 40
CHECKED BY	SCALE	
SJM	As Shown	