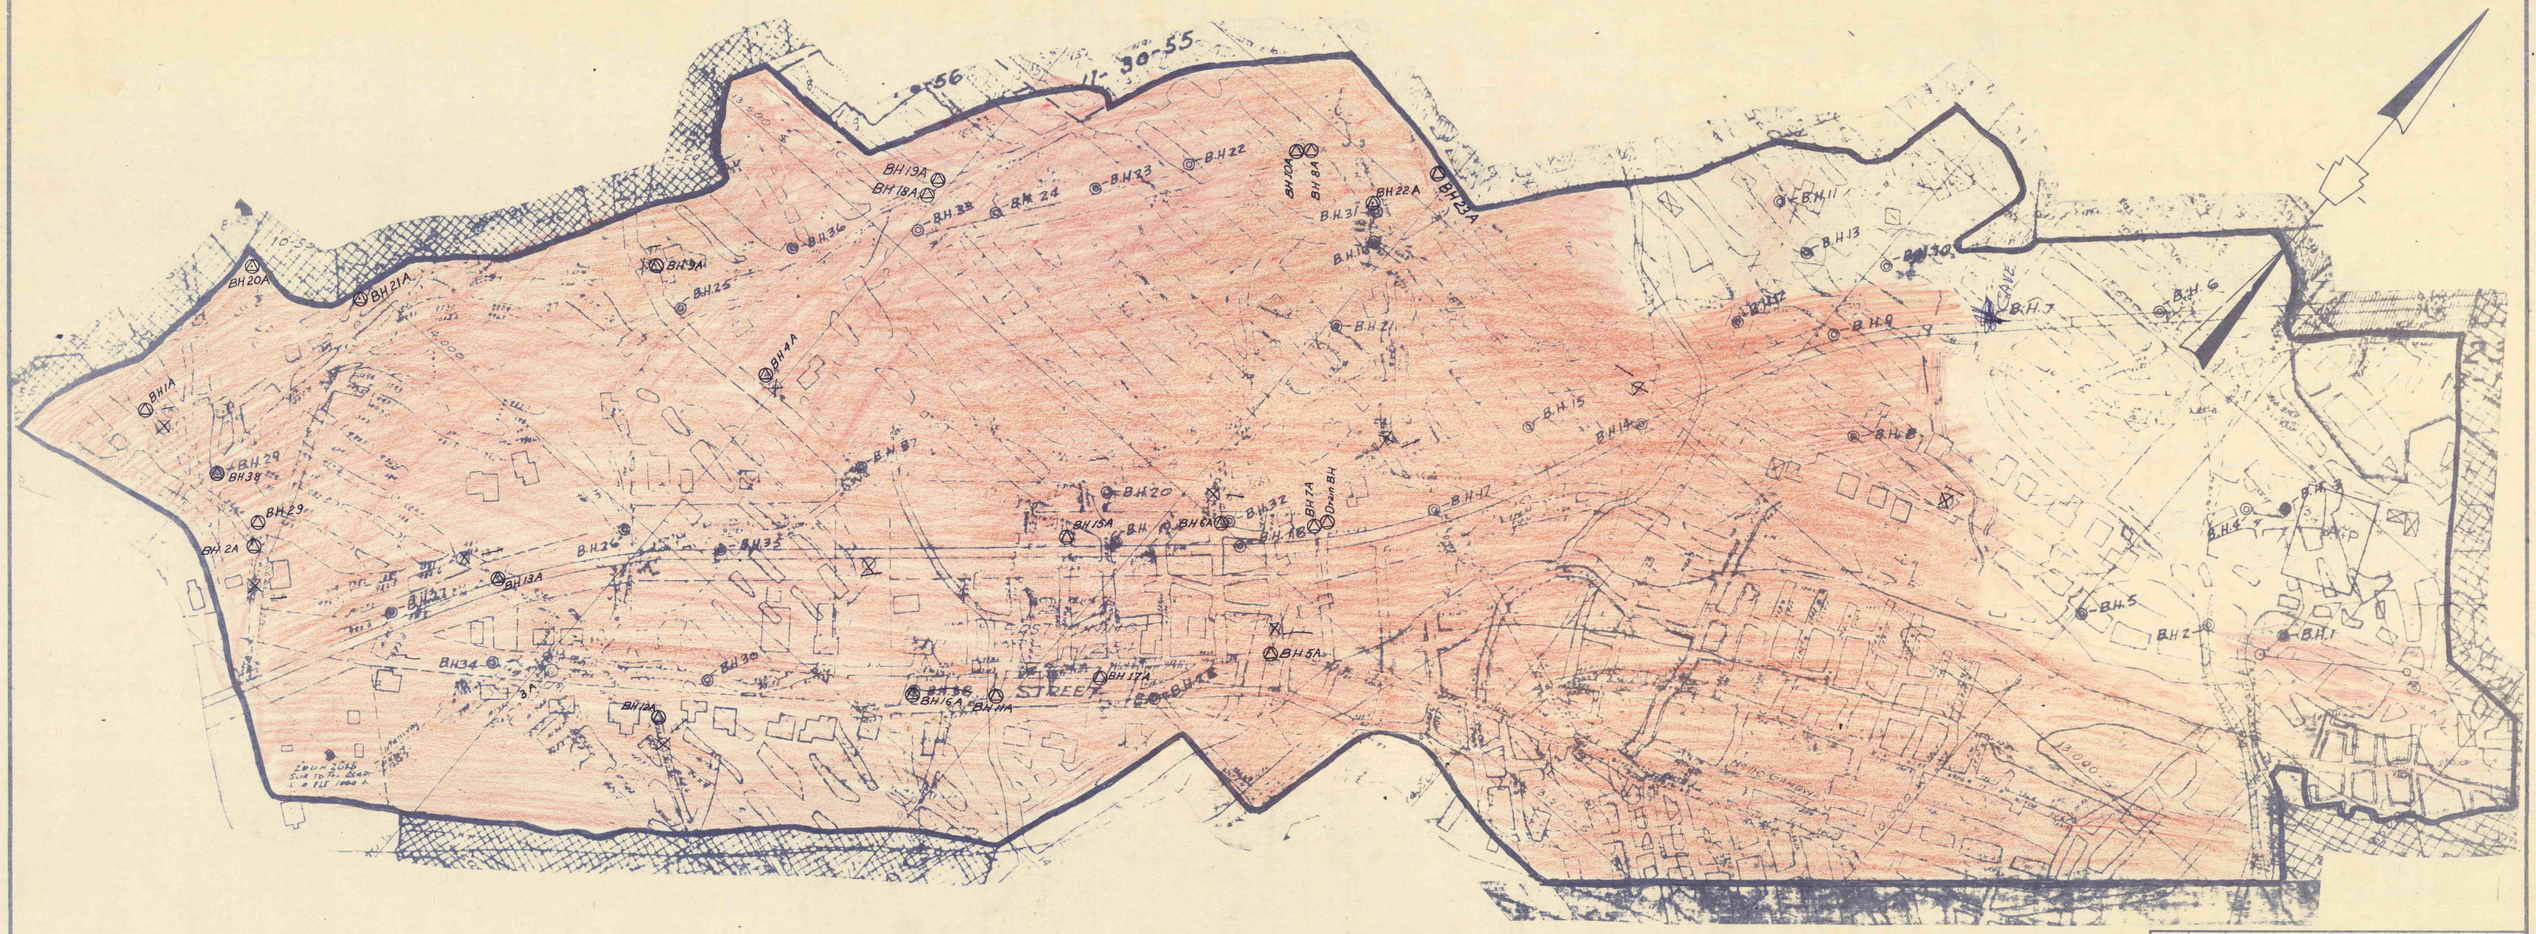

NO.	DATE	REVISION	APPR.

SUBMITTED Stephen P. Yanchek P.E.

APPROVED

APPROVED

COMMONWEALTH OF PENNSYLVANIA
DEPARTMENT OF ENVIRONMENTAL RESOURCES
OFFICE OF RESOURCES MANAGEMENT

SL 468

FILLING MINE VOIDS

COTTAGE & BROOKLYN STREET AREA

CITY OF CARBONDALE LACK. CNTY., PA.

ABANDONED POWDERLY COLL'Y

TOP CLARK, BOTTOM CLARK, AND THIRD VEIN

DRAWN BY	DATE	DRAWING NO.
CHECKED BY	SCALE 1"=100'	1.2