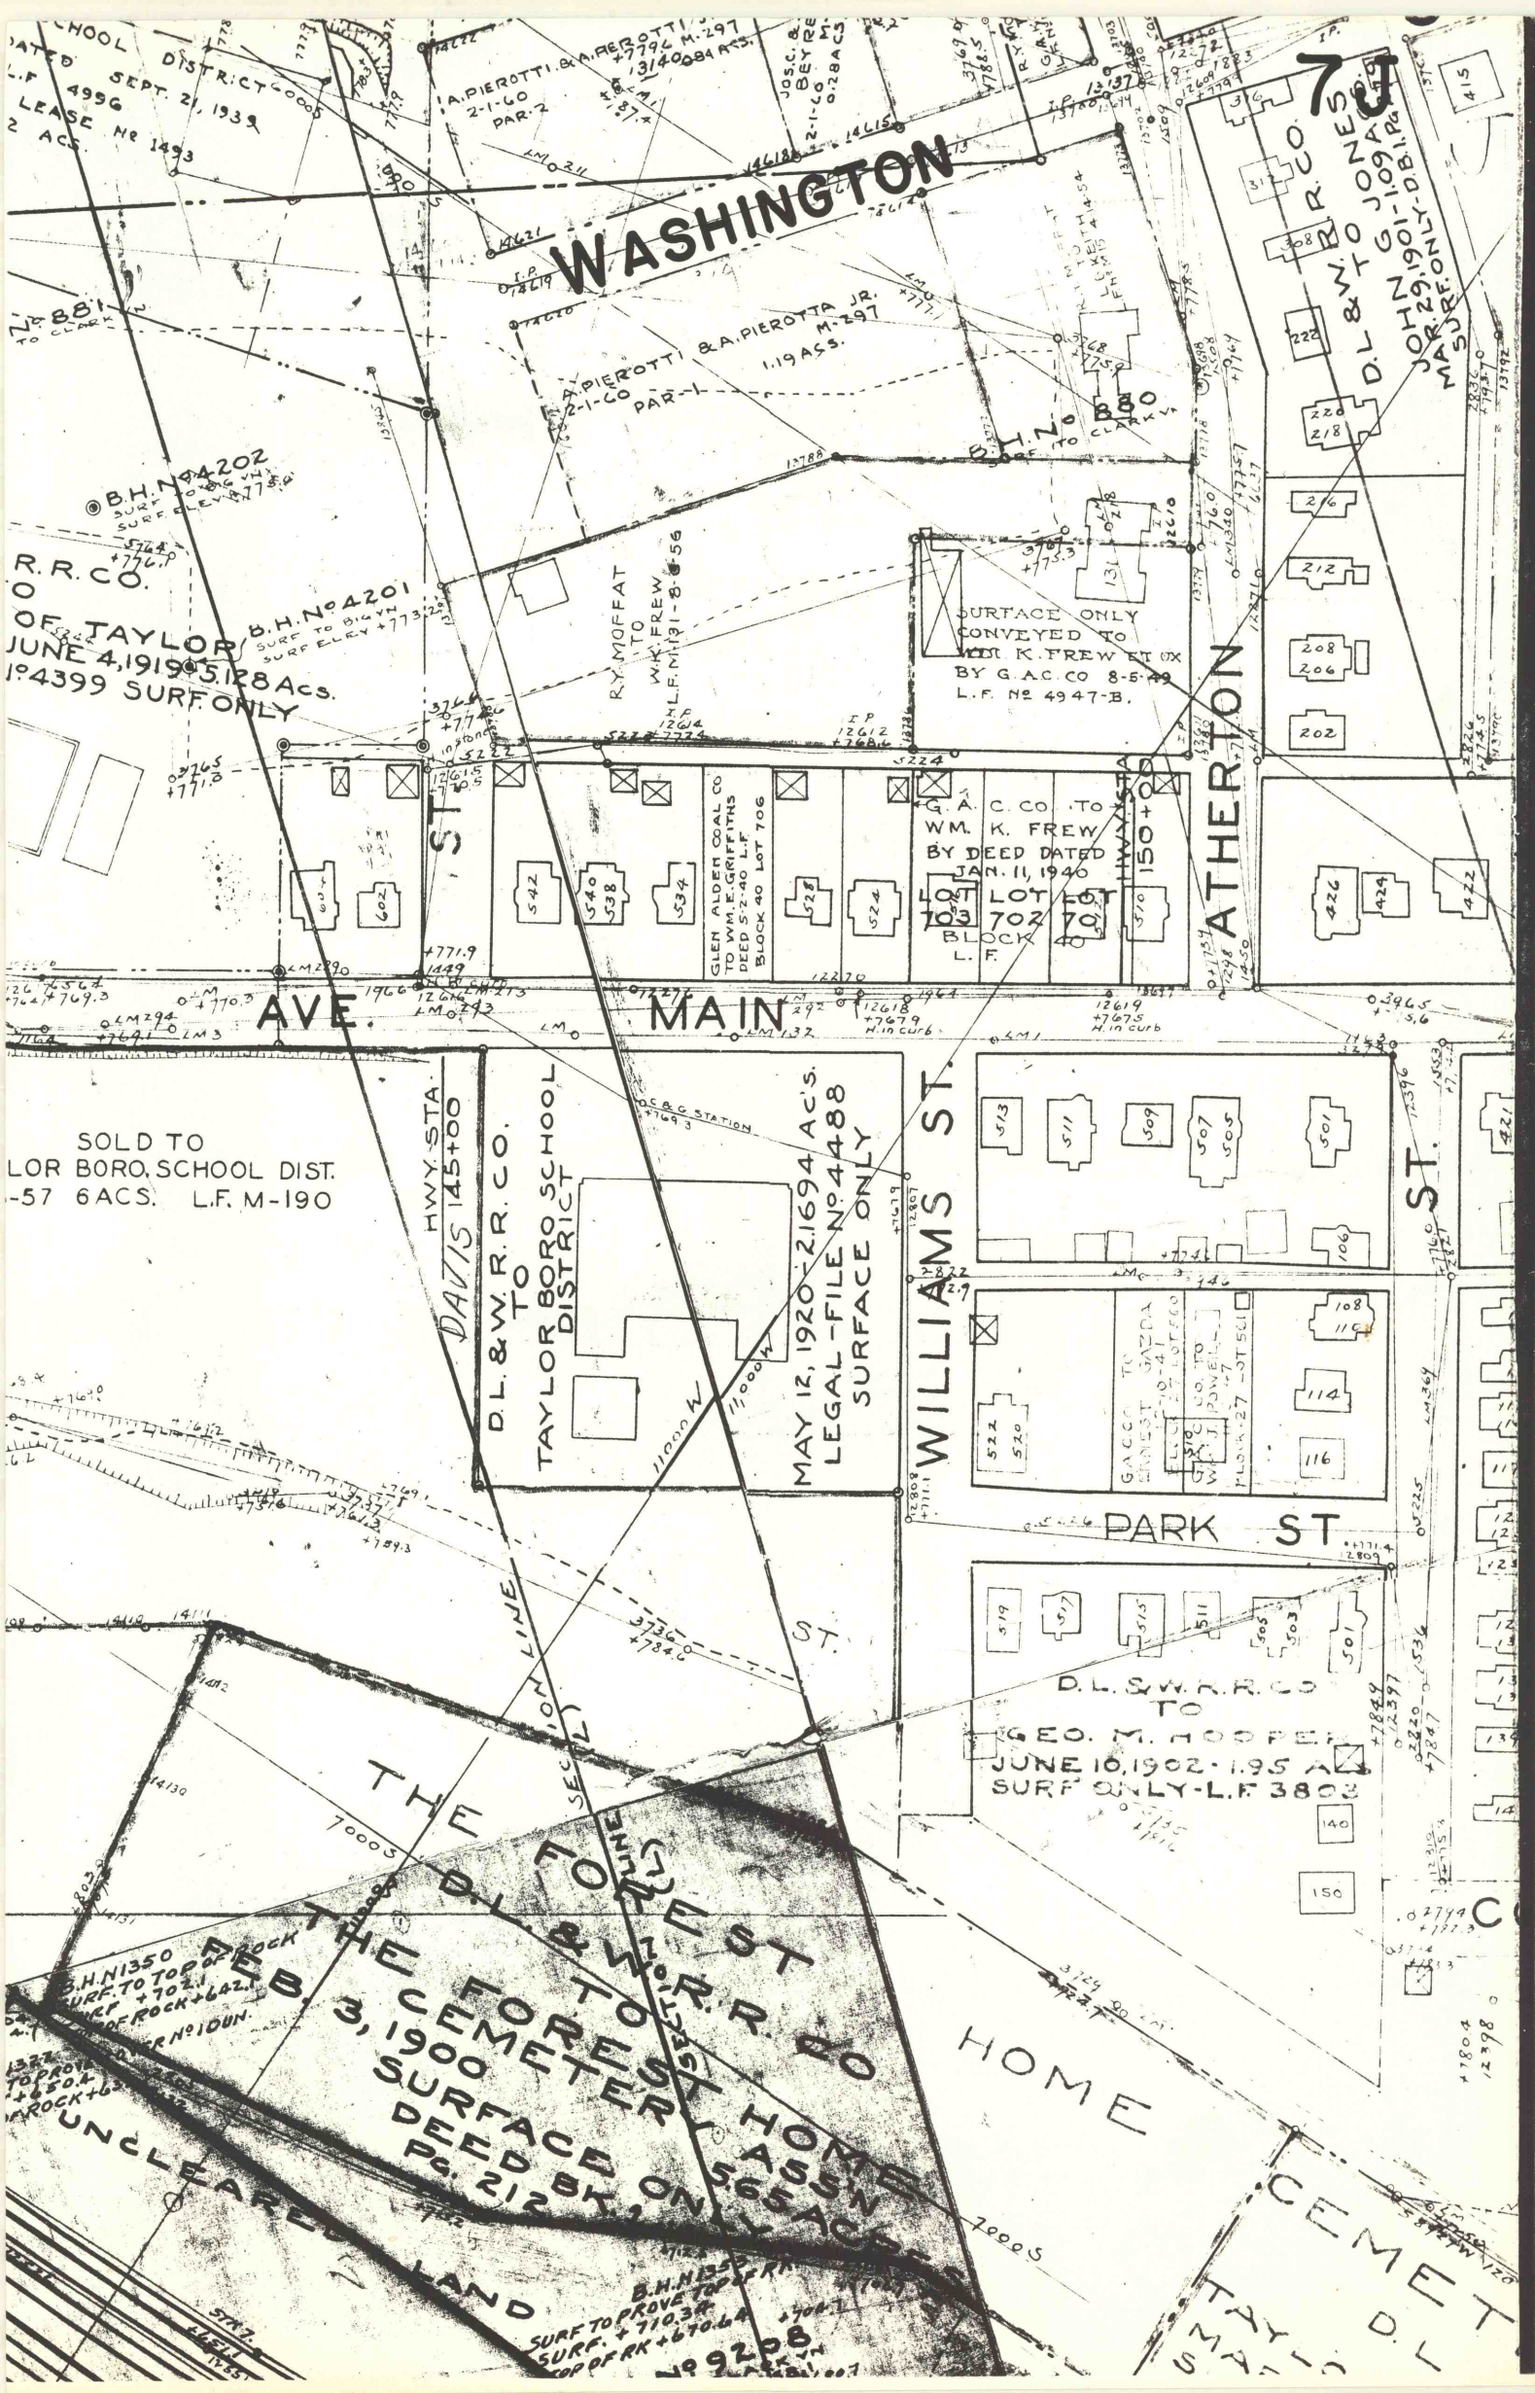
WASHINGTON
ATHERTON
AVE. MAIN
WILLIAMS ST.
PARK ST
HOME
CEMET
SOLD TO
LOR BORO. SCHOOL DIST.
-57 6 ACS. L.F. M-190
D.L. & W. R.R. CO.
TO
TAYLOR BORO SCHOOL
DISTRICT
MAY 12, 1920 - 2.1694 Ac's.
LEGAL - FILE No 4488
SURFACE ONLY
SURFACE ONLY
CONVEYED TO
WM. K. FREW ET UX
BY G.A.C. CO 8-5-49
L.F. No 4947-B.
G.A.C. CO. TO
WM. K. FREW
BY DEED DATED
JAN. 11, 1940
LOT 703 LOT 702 LOT 70
BLOCK 40
L.F.
HWY. STA. 150+00
HWY. STA. 145+00
DAVIS
R.Y. MOFFAT
TO
W.K. FREW
L.F. M-131-8-6-56
GLEN ALDEN COAL CO
TO WM. E. GRIFFITHS
DEED 5-2-40 L.F.
BLOCK 40 LOT 706
A. PIEROTTI & A. PIEROTTA JR.
M-297
1.19 ACS.
A. PIEROTTI & A. PIEROTTA
2-1-60
PAR-1
B.H. No 880
B.H. No 4202
B.H. No 4201
R.R. CO.
OF TAYLOR
JUNE 4, 1919 - 5.128 Acs.
No 4399 SURF. ONLY
D.L. & W. R.R. CO.
TO JONES
JOHN G. JONES
MAR. 29, 1901 - 1.09 A.
SURF. ONLY - D.B.I. Pg.
D.L. & W. R.R. CO
TO
GEO. M. HOOPER
JUNE 10, 1902 - 1.95 A.
SURF ONLY - L.F. 3803
THE FOREST
D.L. & W. R.R. CO
TO
THE FOREST HOME
CEMETERY ASS'N
FEB. 3, 1900
SURFACE ONLY
DEED BK. 1
Pg. 212
UNCLEARED LAND
SECTION LINE
SECTION LINE
B.H. N1350
SURF. TO TOP OF ROCK
SURF. +702.1
TOP OF ROCK +642.1
B.H. N1353
SURF TO PROVE TOP OF RK
SURF. +710.34
TOP OF RK +670.64
No 9208
7000S