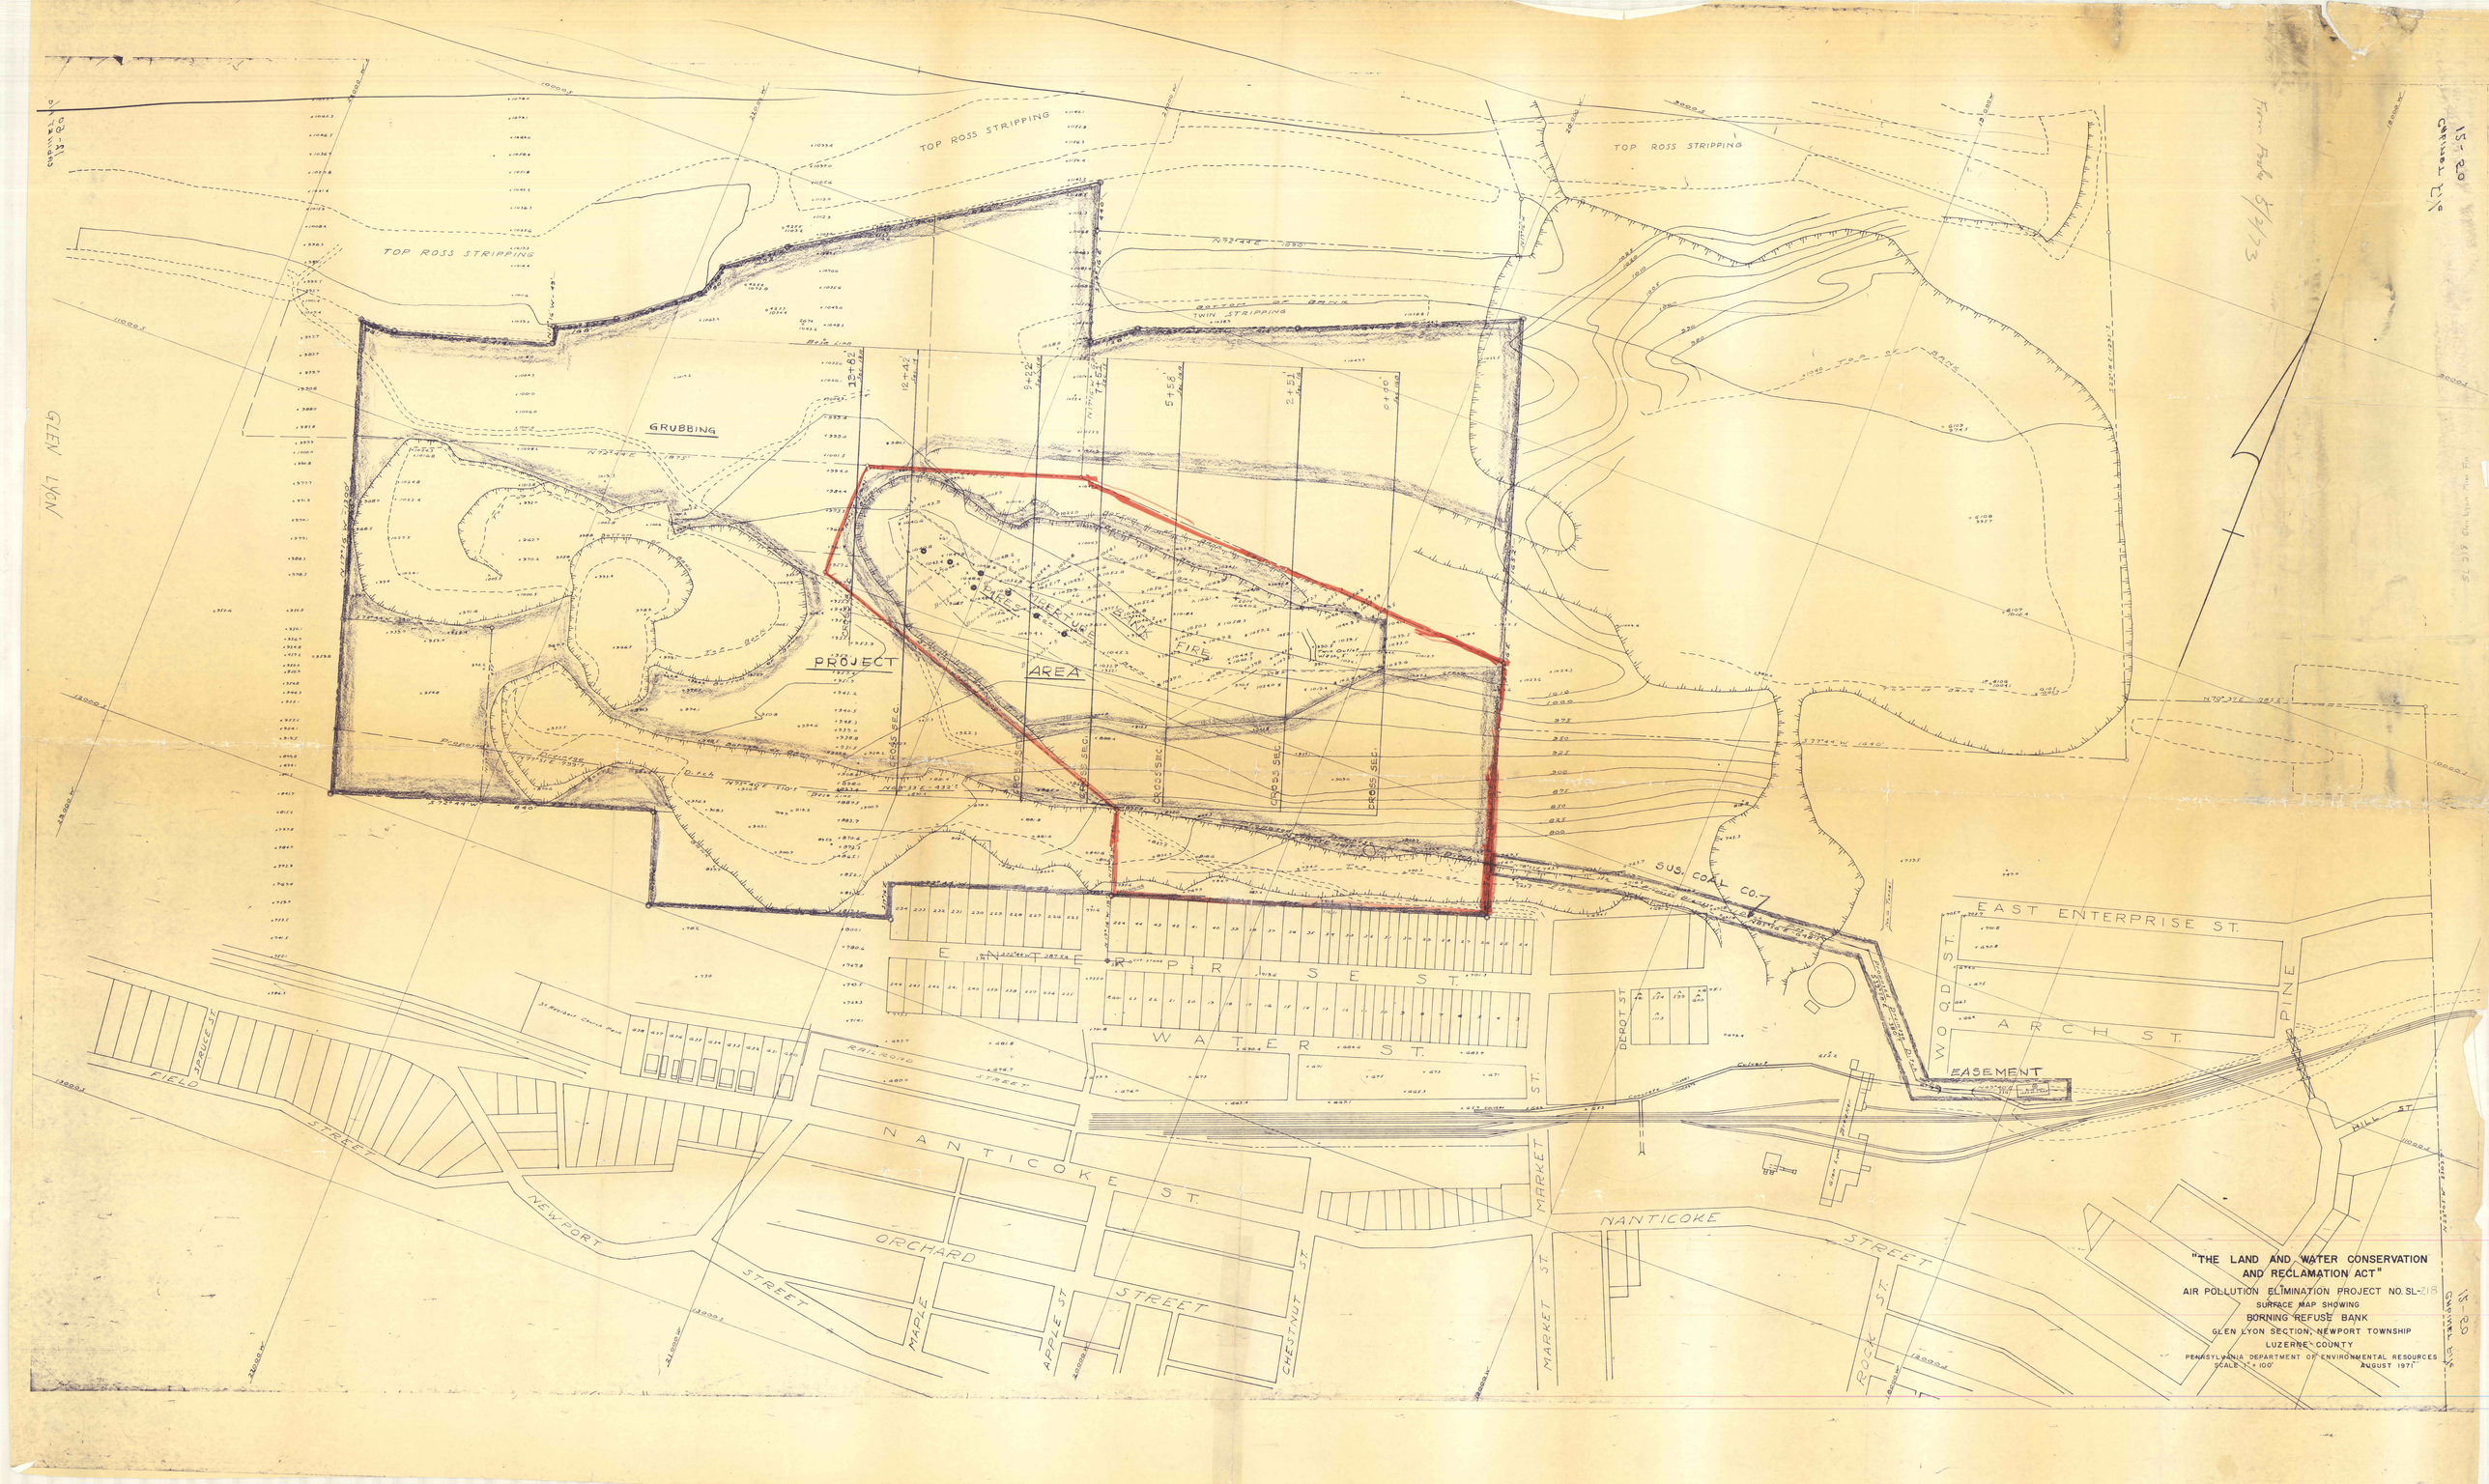
TOP ROSS STRIPPING
TOP ROSS STRIPPING
TOP ROSS STRIPPING
GRUBBING
PROJECT
AREA
BORING REFUSE BANK
TWIN STRIPPING
BOTTOM OF BANK
TOP OF BANK
CROSS SEC.
SUS. COAL CO.
EAST ENTERPRISE ST.
ENTERPRISE ST.
WATER ST.
ARCH ST.
WOOD ST.
PINE
DEPOT ST.
MARKET ST.
EASEMENT
NANTICOKE ST.
NANTICOKE STREET
ORCHARD STREET
MAPLE
APPLE ST.
CHESTNUT ST.
ROCK ST.
NEWPORT STREET
FIELD STREET
SPRUCE ST.
RAILROAD STREET
HILL ST.
GLEN LYON
"THE LAND AND WATER CONSERVATION AND RECLAMATION ACT"
AIR POLLUTION ELIMINATION PROJECT NO. SL-218
SURFACE MAP SHOWING
BORING REFUSE BANK
GLEN LYON SECTION, NEWPORT TOWNSHIP
LUZERNE COUNTY
PENNSYLVANIA DEPARTMENT OF ENVIRONMENTAL RESOURCES
SCALE 1" = 100'
AUGUST 1971