


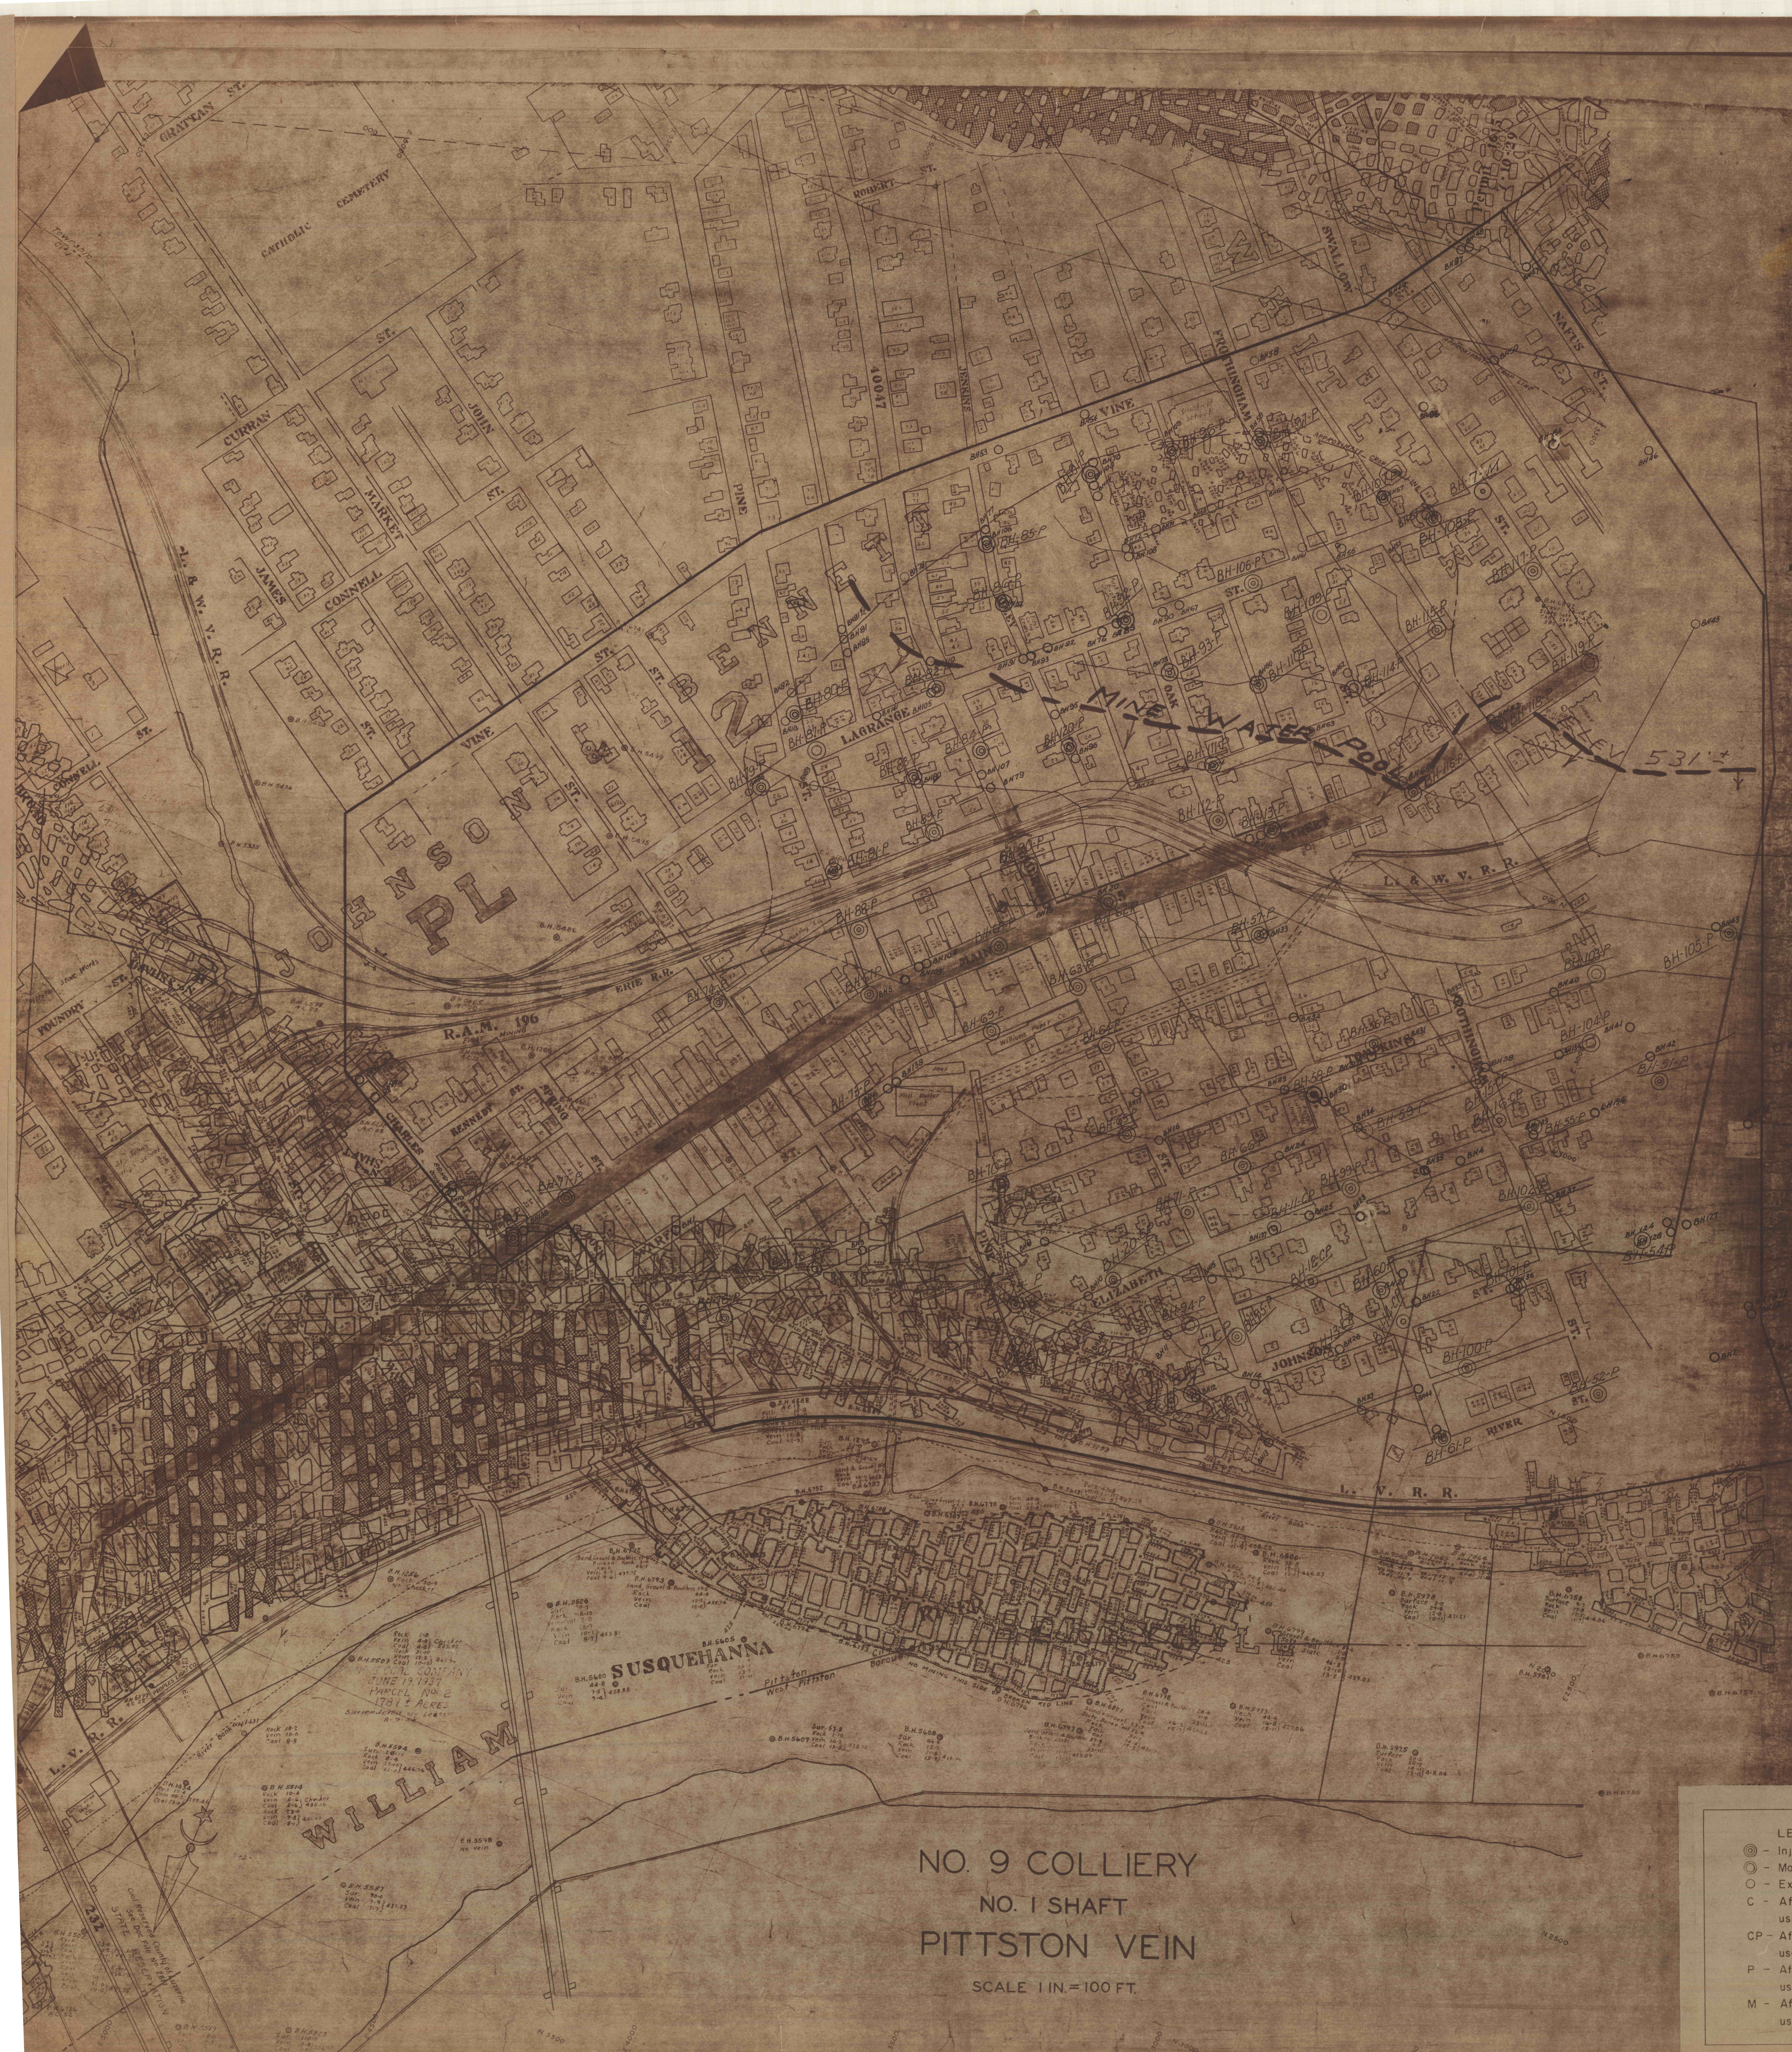

PITTSBON VEIN—NO. 1 SHAFT

NO. 9 COLLIERY

NO. 1 SHAFT—PIT

NO. 9 COLLIERY  
NO. 1 SHAFT  
PITTSBON VEIN  
SCALE 1 IN. = 100 FT.

- LEGEND
- - Injection borehole to be drilled.
  - - Monitoring borehole to be drilled.
  - - Exploratory borehole that has been drilled.
  - C - After borehole number denotes borehole to be used for flushing to the Checker Vein.
  - CP - After borehole number denotes borehole to be used for flushing to the Checker and Pittston Veins.
  - P - After borehole number denotes borehole to be used for flushing to the Pittston Vein.
  - M - After borehole number denotes borehole to be used for flushing to the Marcy Vein.

SCALE 1"=100'

|   |          |          |
|---|----------|----------|
| NO DATE                                                                                                 | REVISION | APPR     |
| SUBMITTED                                                                                               |          |          |
| DESIGN ENGINEER                                                                                         |          |          |
| APPROVED                                                                                                |          |          |
| DISTRICT ENGINEER - ANTHRACITE                                                                          |          |          |
| APPROVED                                                                                                |          |          |
| DIRECTOR - BUREAU OF RESOURCES PROGRAMS                                                                 |          |          |
| (SEALS)                                                                                                 |          |          |
| COMMONWEALTH OF PENNSYLVANIA<br>DEPARTMENT OF ENVIRONMENTAL RESOURCES<br>OFFICE OF RESOURCES MANAGEMENT |          |          |
| PROJECT NO. ASP 17                                                                                      |          |          |
| TITLE                                                                                                   |          |          |
| FILLING MINE VO                                                                                         |          |          |
| ABANDONED NO 9 & EW                                                                                     |          |          |
| OREGON & WELCH HILL SECTION - L                                                                         |          |          |
| CITY OF PITTSBON                                                                                        |          |          |
| SHEET DESCRIPTION                                                                                       |          |          |
| PITTSBON V                                                                                              |          |          |
| DRAWN BY                                                                                                | DATE     |          |
| CHECKED BY                                                                                              | SCALE    | AS SHOWN |