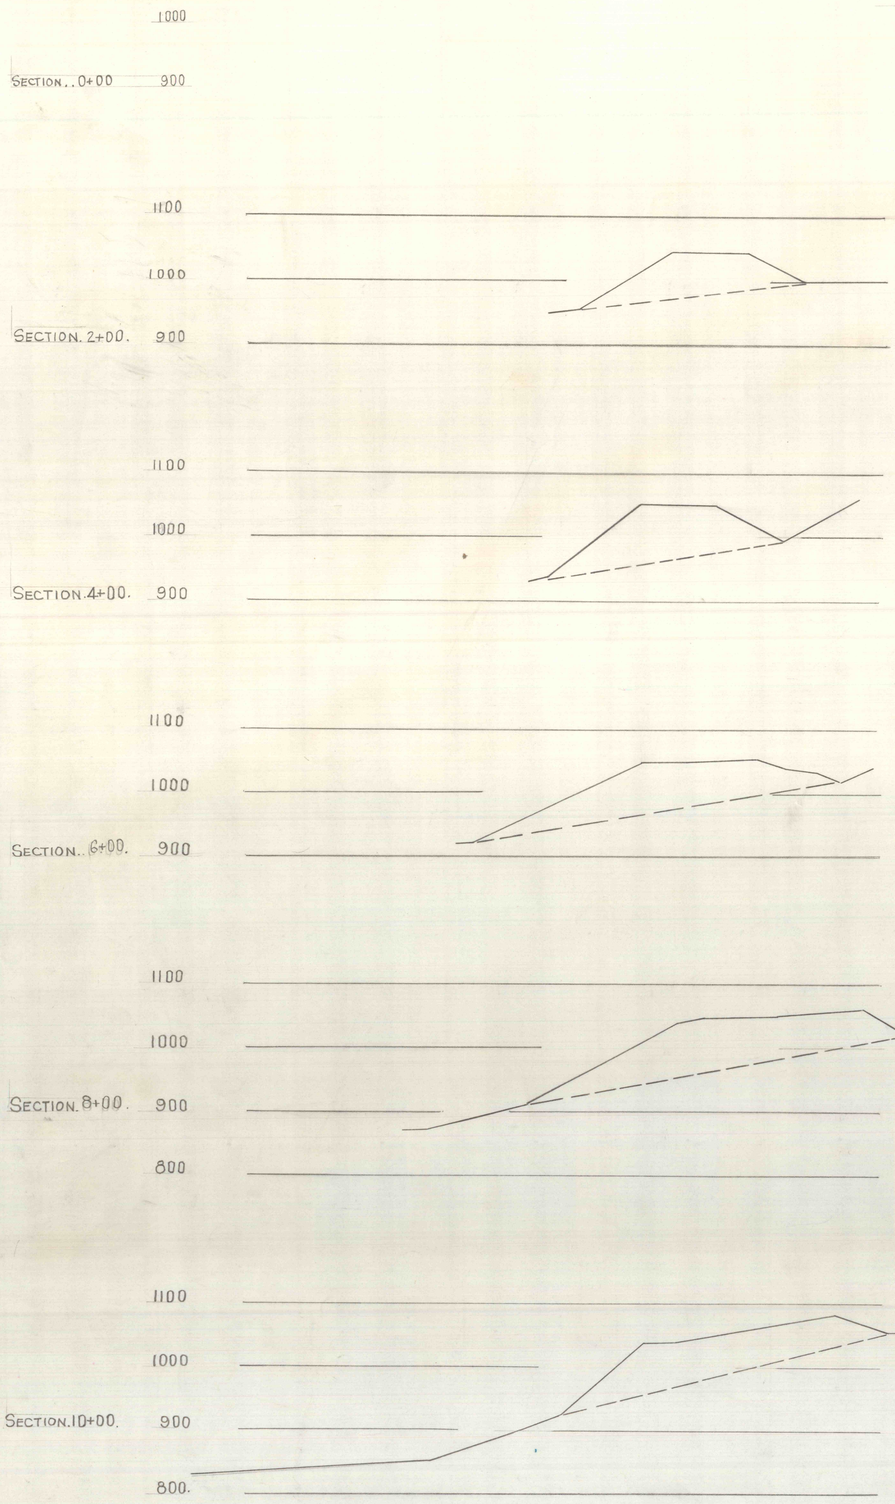

BASE LINE

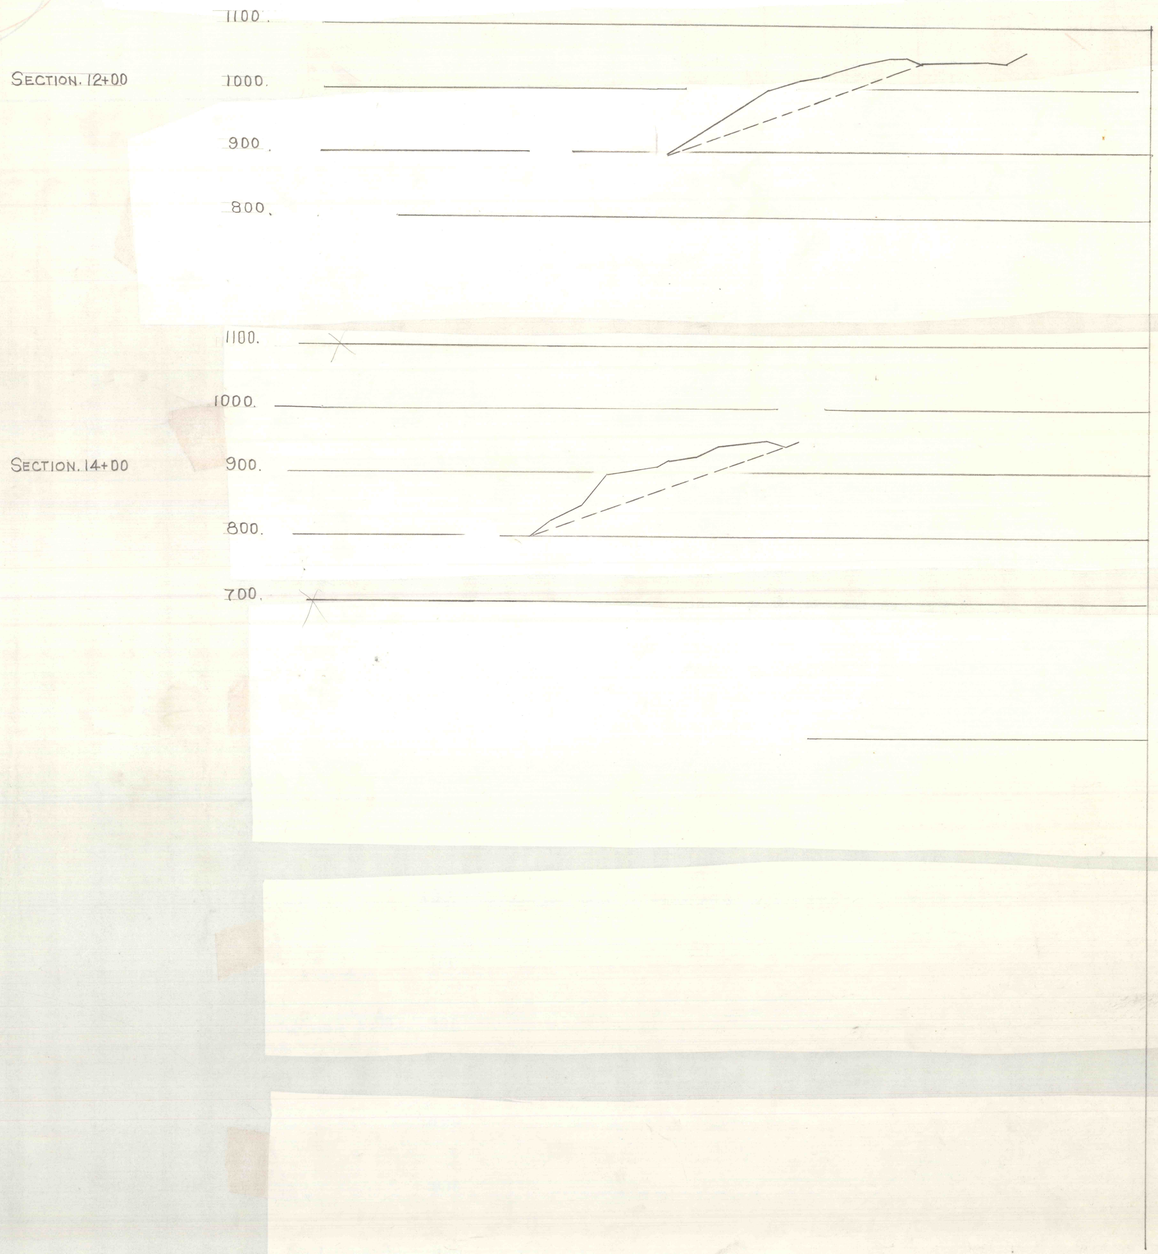

COMMONWEALTH OF PENNSYLVANIA
DEPARTMENT OF ENVIRONMENTAL RESOURCES
ENGINEERING & CONSTRUCTION
THE LAND AND WATER CONSERVATION-RECLAMATION ACT
AIR POLLUTION ELIMINATION PROJECT NO. SL-218

BURNING REFUSE BANK
CROSS SECTIONS

GLEN LYON SECTION, NEWPORT TOWNSHIP
LUZERNE COUNTY

SCALE 1"= 100'
AUGUST 1971

DRAWN S.BOYER
DATE
FEB.1973