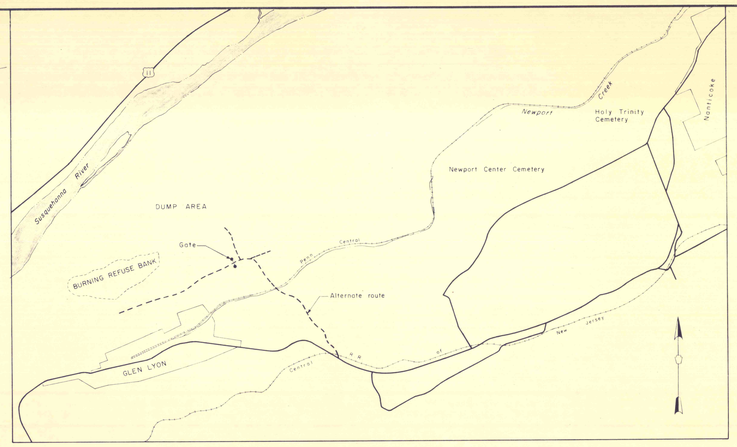

SITE PLAN

Scale: 1in.= 2000ft.

LOCATION MAP

Scale: 1in.= 9mi.

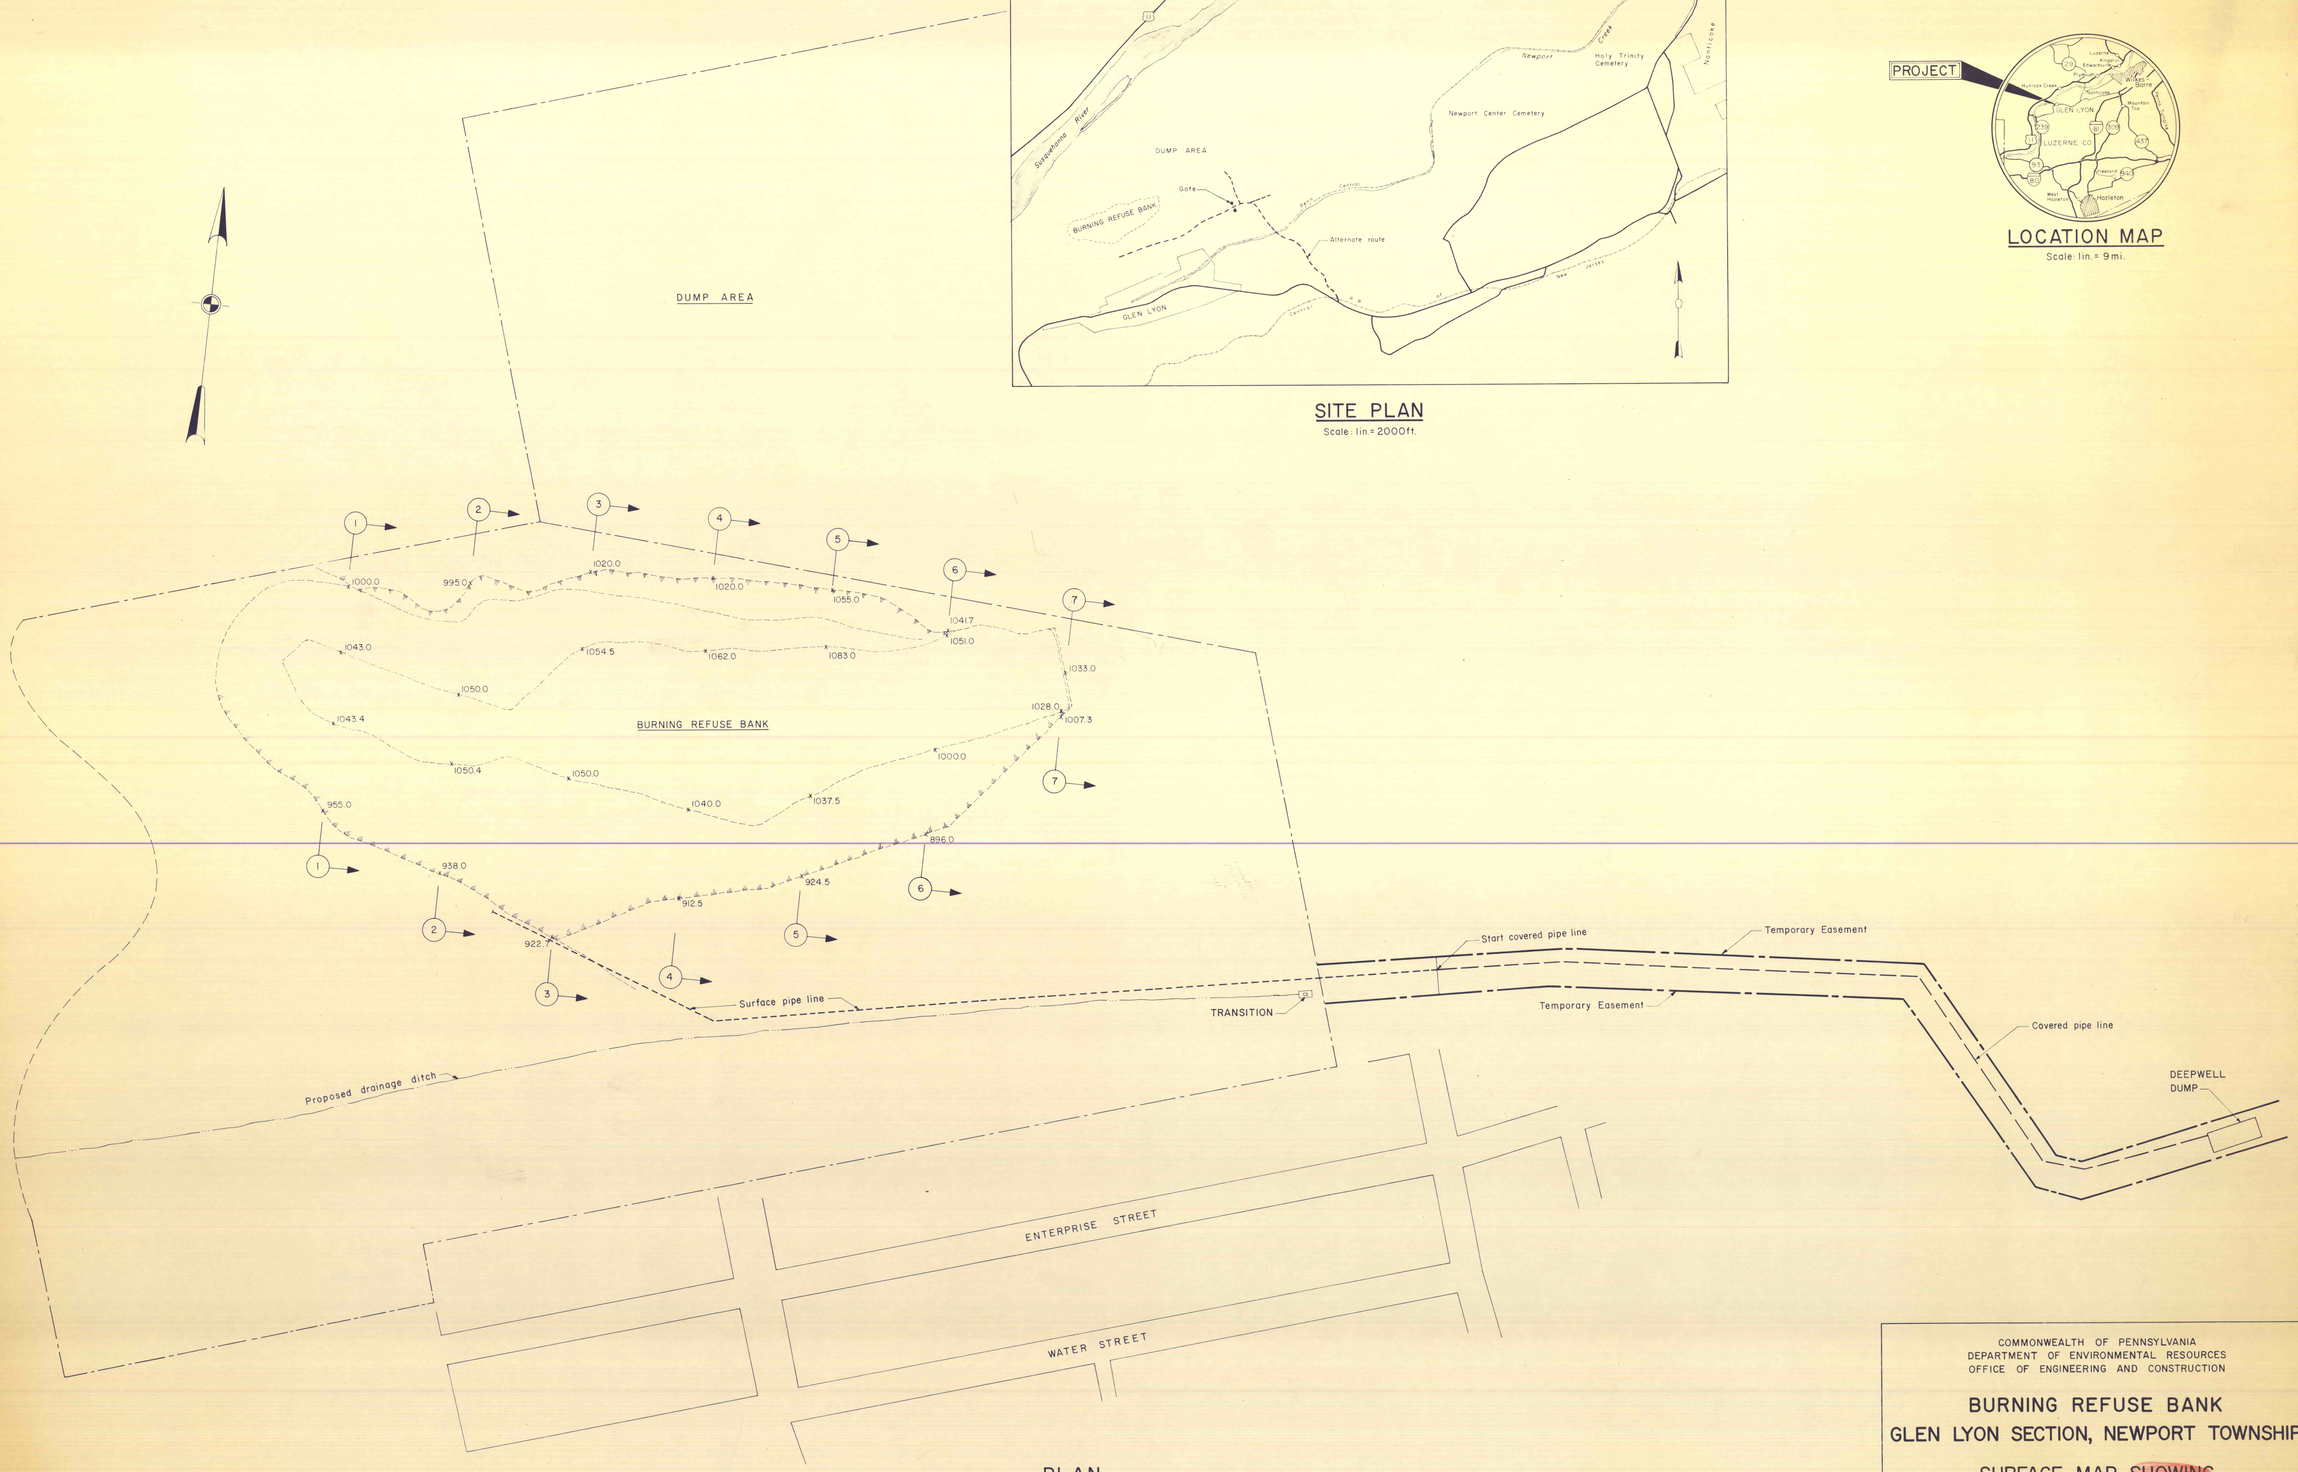

PLAN

Scale: 1in.=100ft.

COMMONWEALTH OF PENNSYLVANIA
DEPARTMENT OF ENVIRONMENTAL RESOURCES
OFFICE OF ENGINEERING AND CONSTRUCTION

BURNING REFUSE BANK
GLEN LYON SECTION, NEWPORT TOWNSHIP

SURFACE MAP SHOWING

LUZERNE COUNTY, PENNSYLVANIA

NO.	DATE	REVISION	REV.	CHK.	APPR.

DESIGNED
DRAWN
GROUP LEADER

DATE
SUBM. DISTRICT ENGINEER
RECOM. DIRECTOR BUREAU OF CONSTR.
APPR. DEPUTY SECRETARY OF ENGR - CONST.

DWG. NO. SL-218-1.1