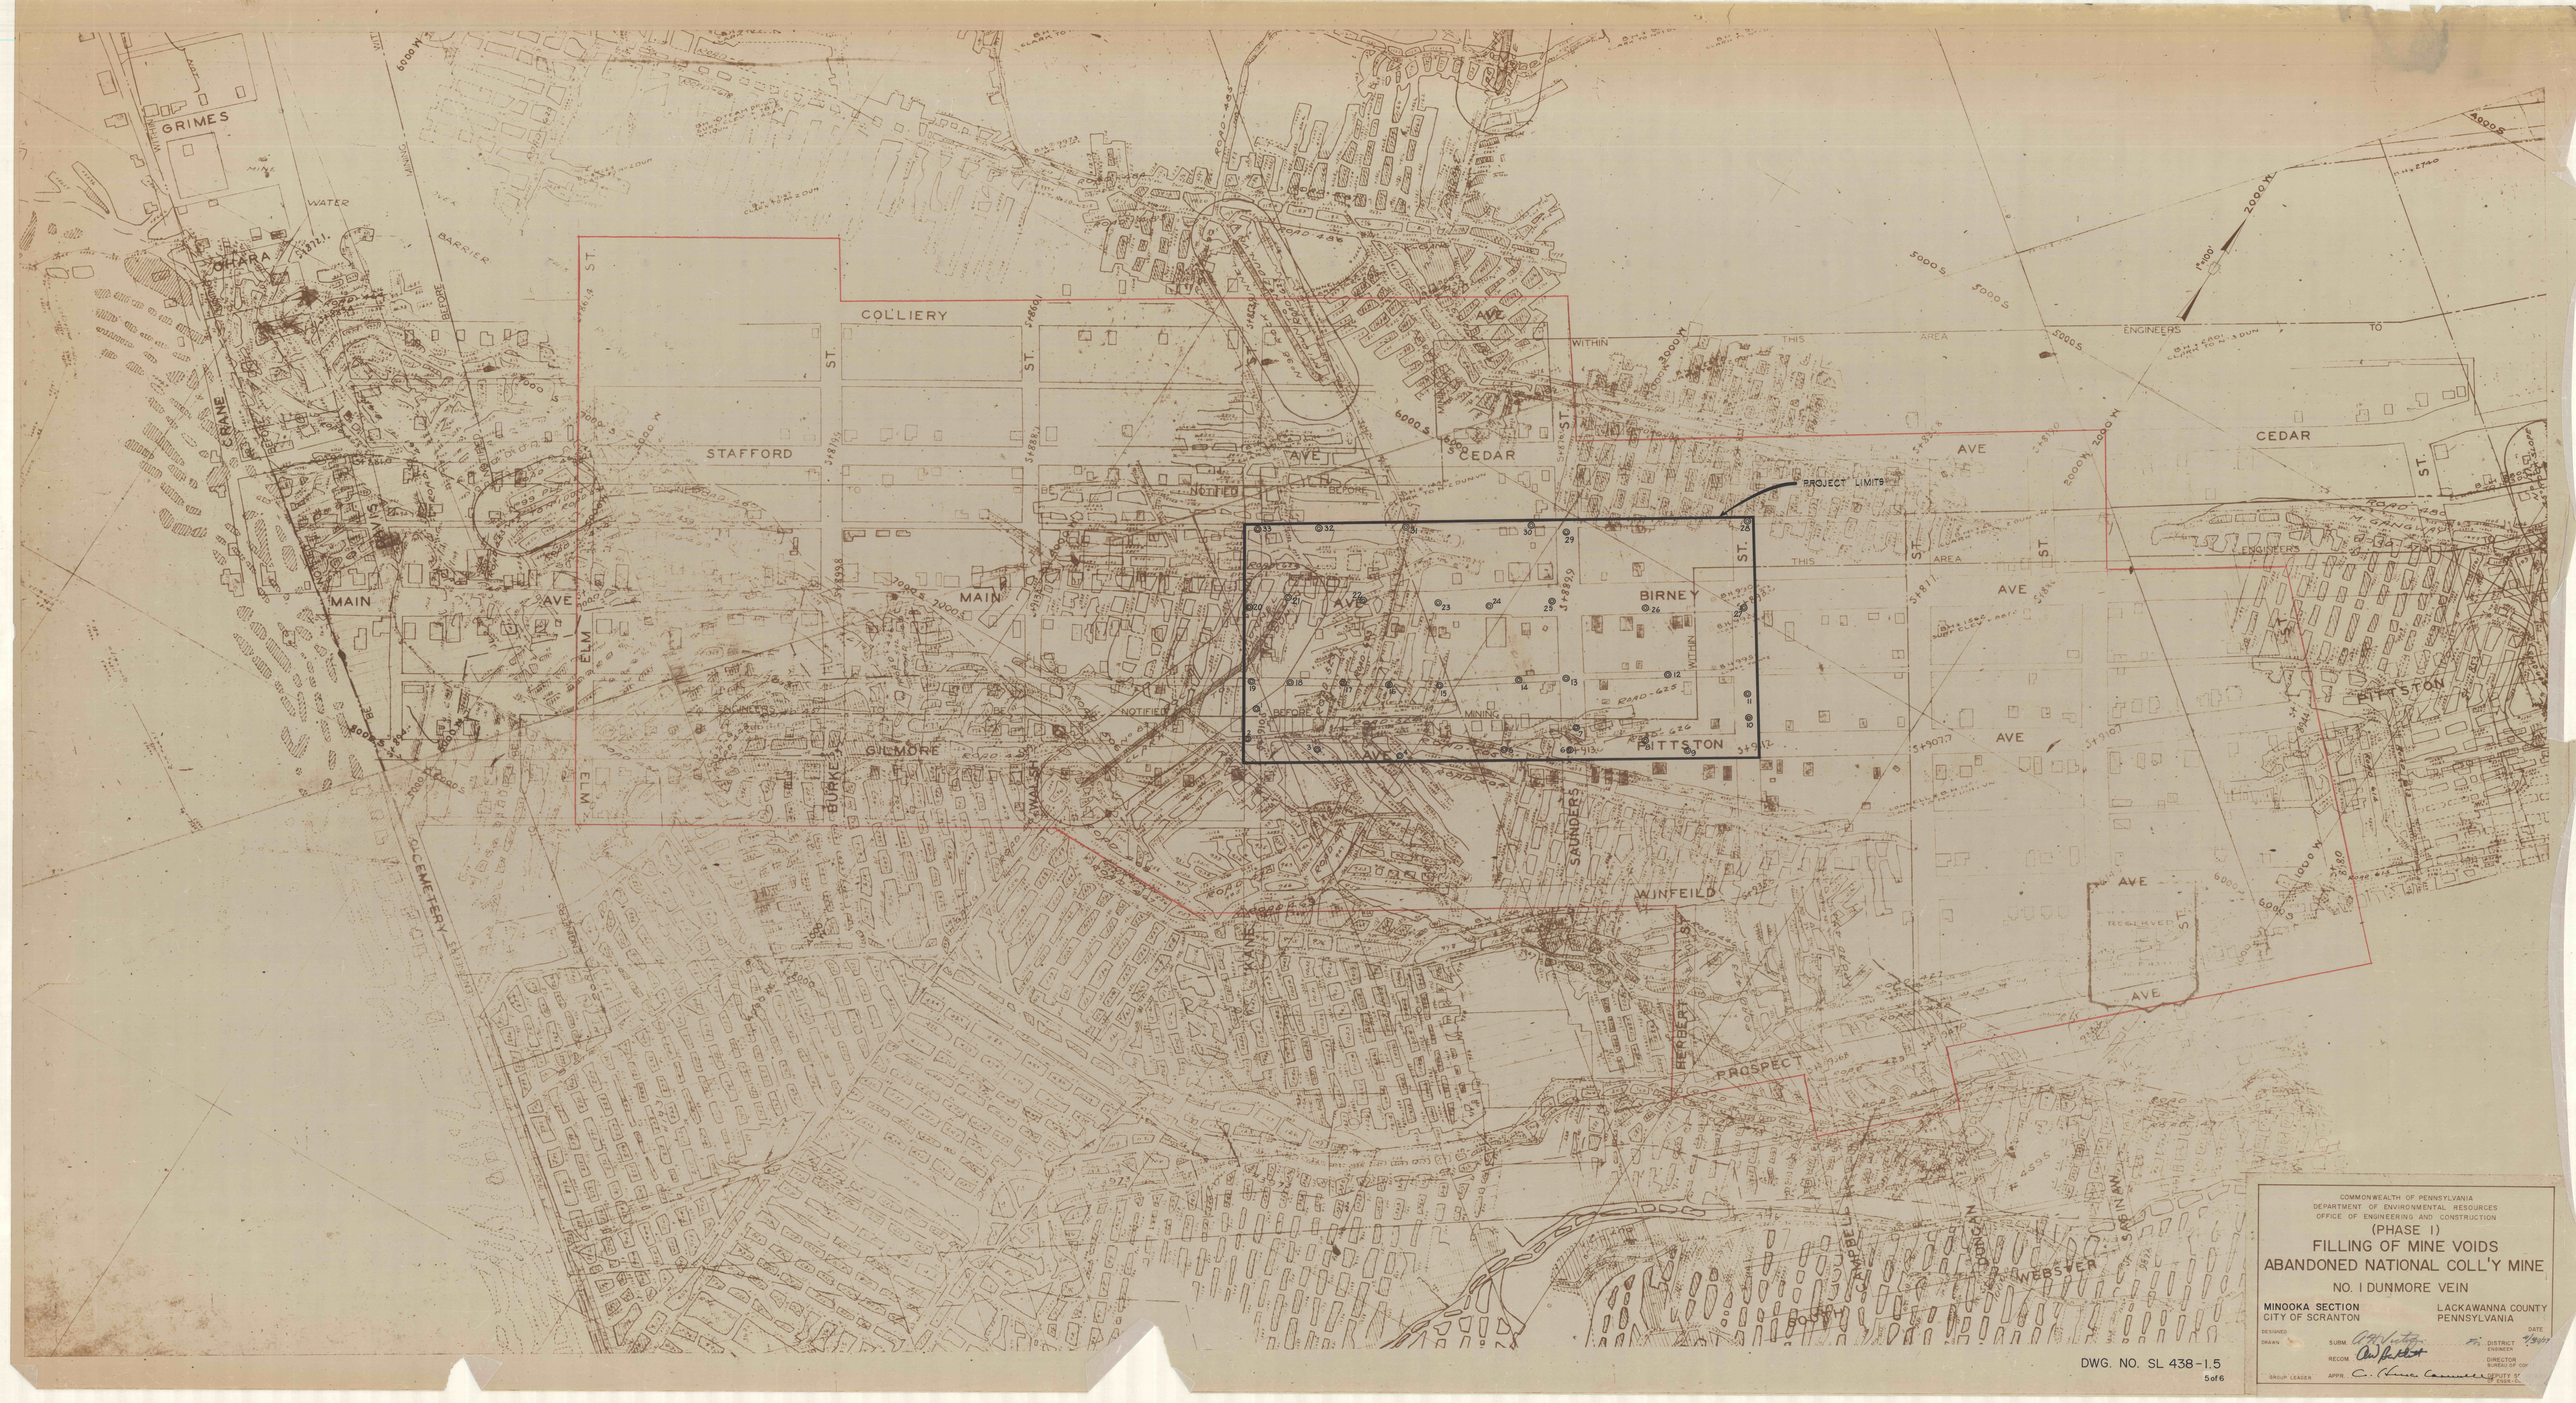

COMMONWEALTH OF PENNSYLVANIA
DEPARTMENT OF ENVIRONMENTAL RESOURCES
OFFICE OF ENGINEERING AND CONSTRUCTION

(PHASE I)

FILLING OF MINE VOIDS
ABANDONED NATIONAL COLL'Y MINE

NO. I DUNMORE VEIN

MINOOKA SECTION
CITY OF SCRANTON

LACKAWANNA COUNTY
PENNSYLVANIA

DESIGNED
DRAWN
SURM.
RECOM.
GROUP LEADER
APPR.
DISTRICT ENGINEER
DATE 4/19/69
DIRECTOR BUREAU OF CDP
DEPUTY SECRETARY ENGR.

DWG. NO. SL 438-1.5

5 of 6