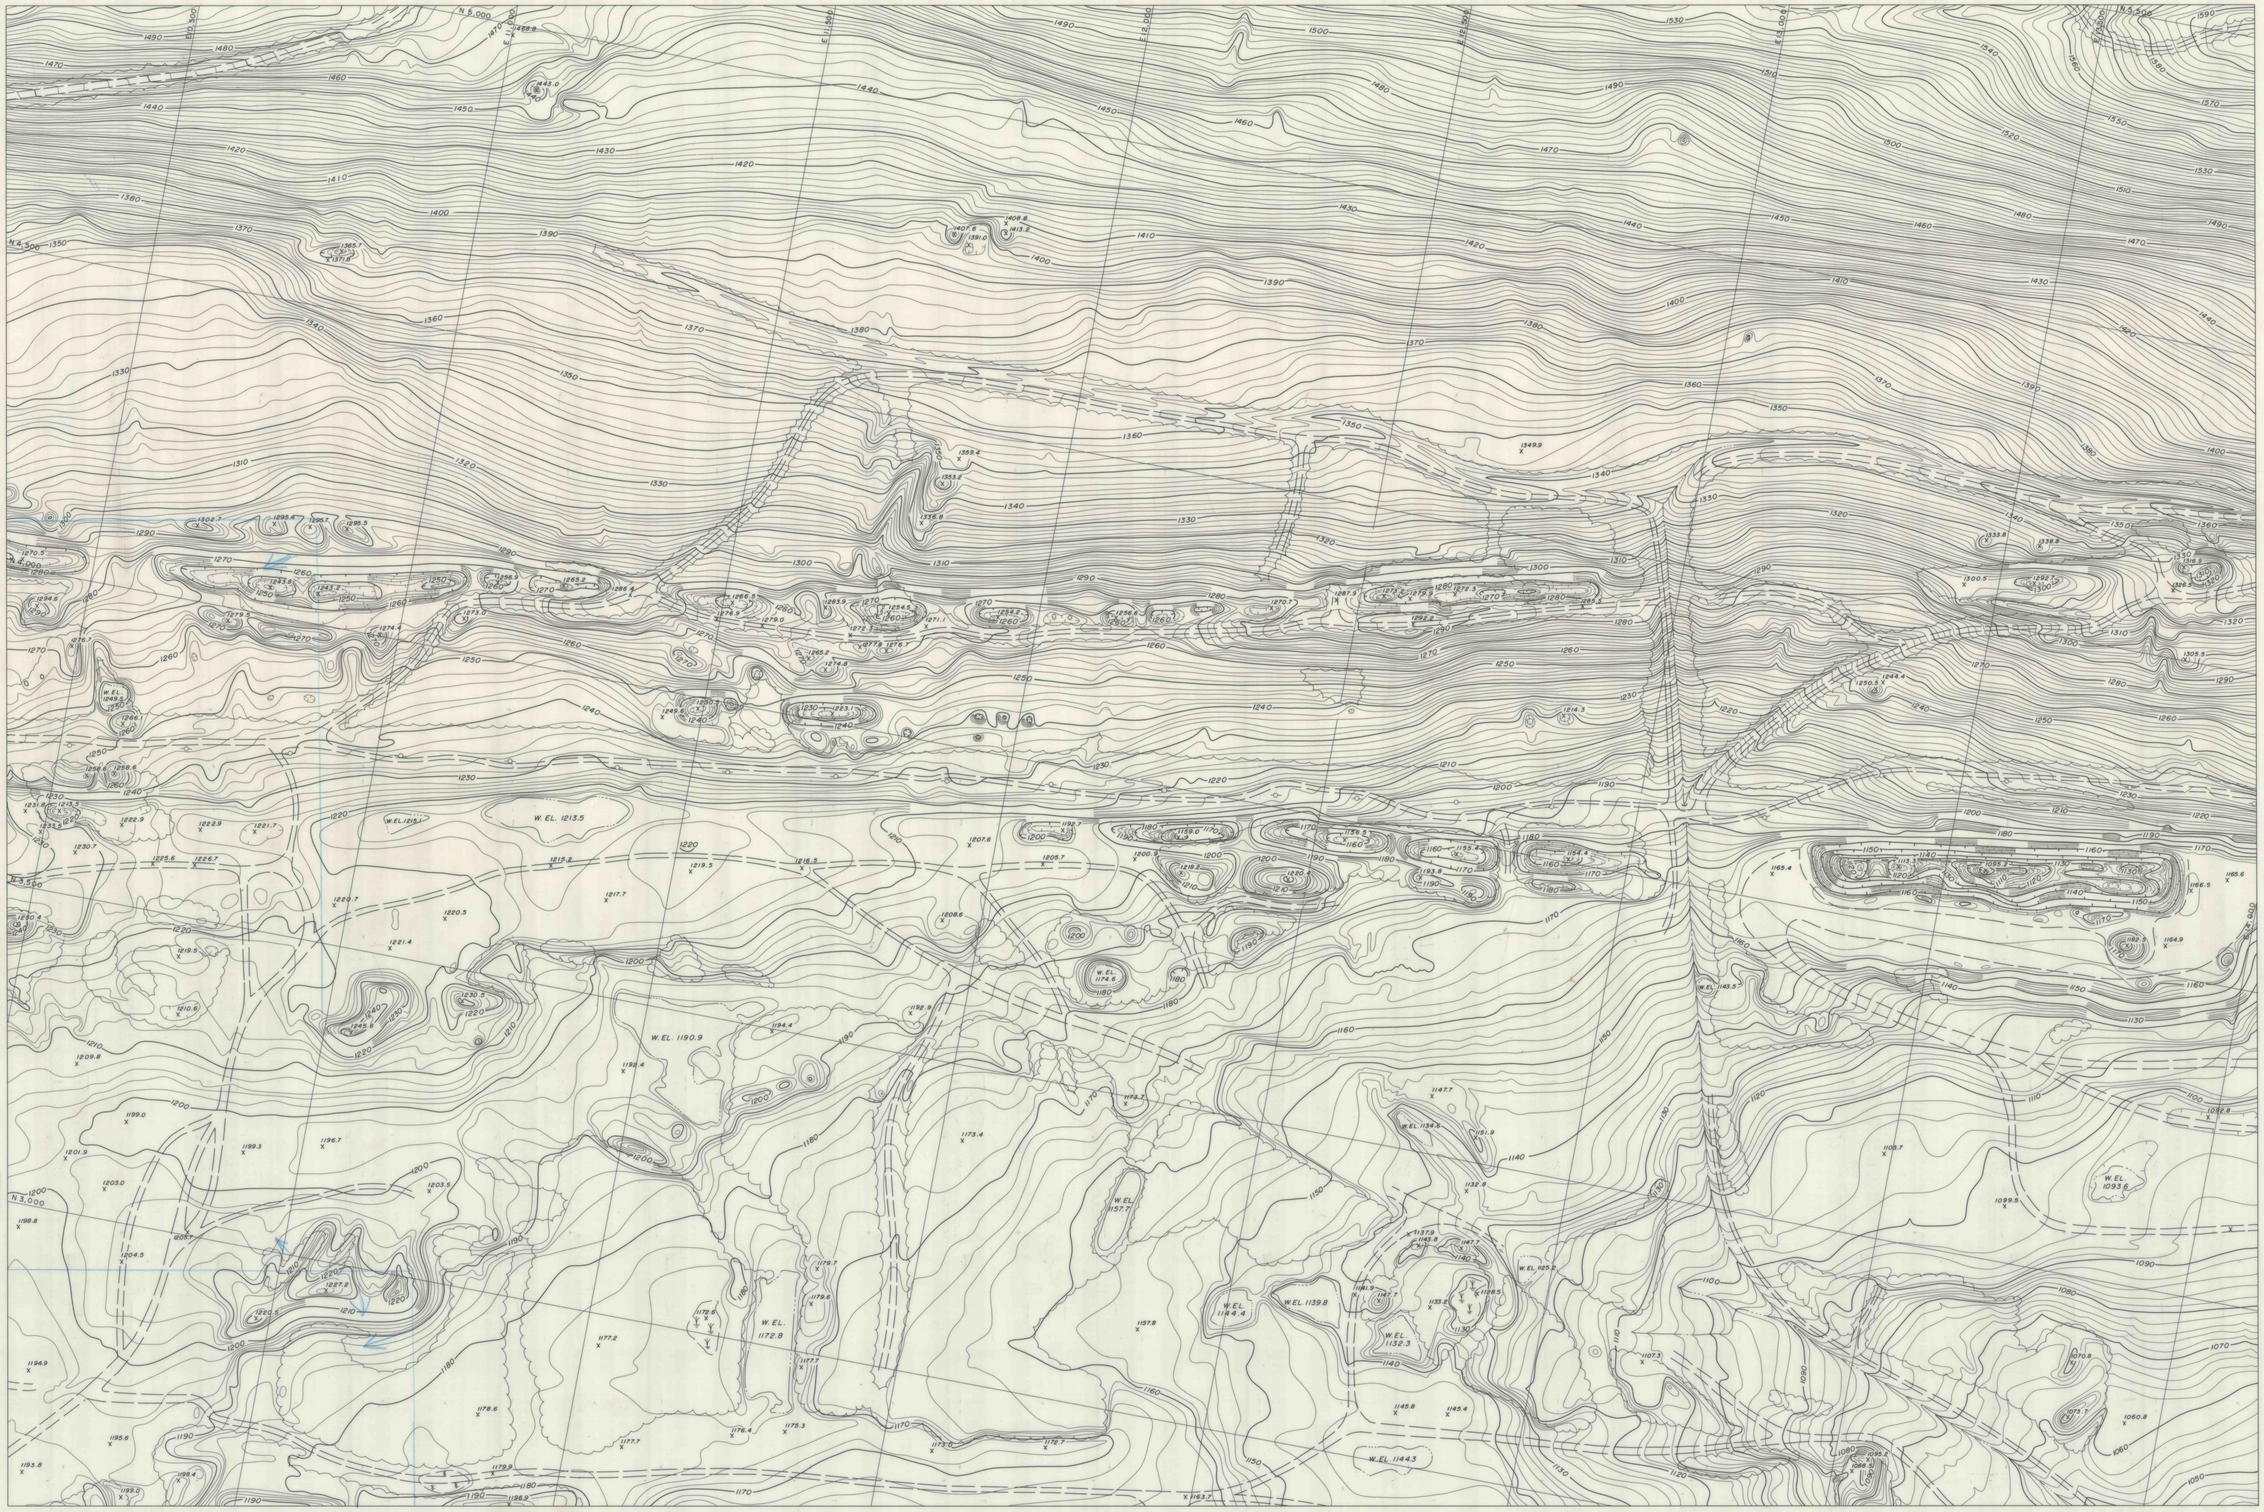

EASTERN MAPPING CO.
250 FREEPORT ROAD
PITTSBURGH, PENNSYLVANIA 15238
412/828-3410

SCALE 1"=100' — 2' CONTOUR INTERVAL

SHEET INDEX

1					
2	3	4	5	6	7
8	9	10	11	12	13
	14	15	16	17	
			18	19	

DESCRIPTION	NO.	DATE
REVISIONS		

gai CONSULTANTS, INC.
Engineers • Geologists • Planners
Environmental Specialists
570 Beatty Rd. • Pittsburgh
Monroeville, Pa. 15146
412-856-6400

DRAWN: ____ APPROVED: ____
CHECKED ____ DATE ____
SCALE: ____ DRAWING NUMBER 84-156

84-156

BRUNING 44-142 43457-2