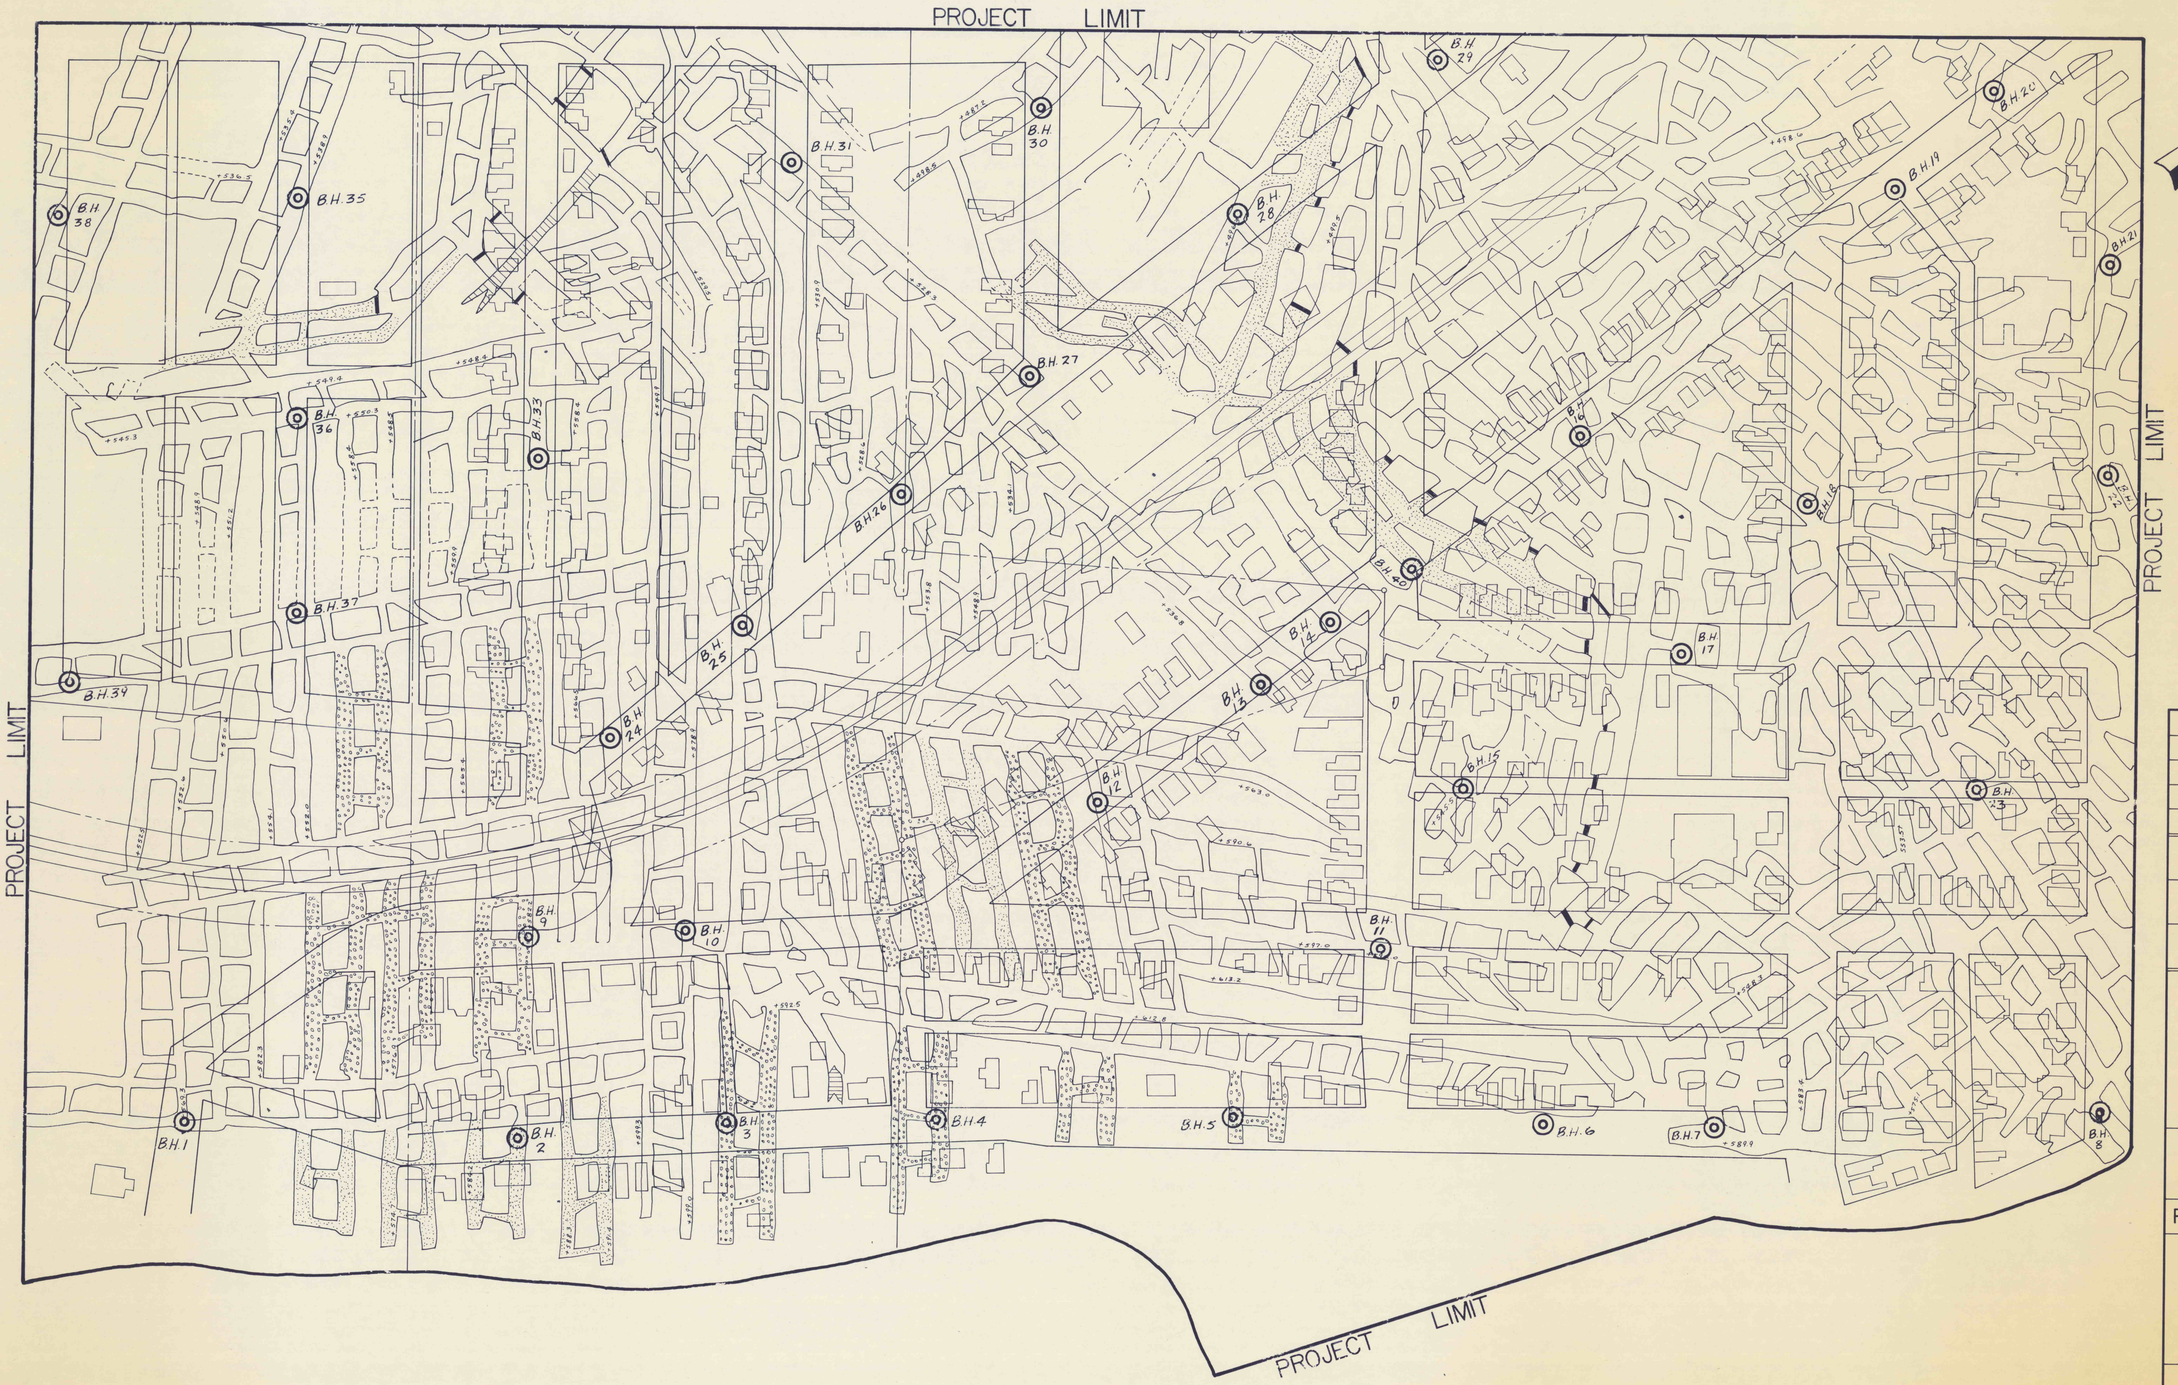

NO.	DATE	REVISION	APPR.

SUBMITTED

DESIGNER

APPROVED

DISTRICT OPERATIONS SUPERVISOR, WILKES-BARRE

APPROVED

DIRECTOR, BUREAU OF RESOURCES PROGRAMMING

COMMONWEALTH OF PENNSYLVANIA
DEPARTMENT OF ENVIRONMENTAL RESOURCES
OFFICE OF RESOURCES MANAGEMENT

PROJECT NO.

SUBSIDENCE CONTROL PROJECT
PHASE I
BELLEVUE SECTION
CITY OF SCRANTON
LACKAWANNA CO., PENNSYLVANIA

NEW COUNTY VEIN

DRAWN BY	DATE	DRAWING NO.
	SEPT. 16, 1980	
CHECKED BY	SCALE 1" = 100'	